


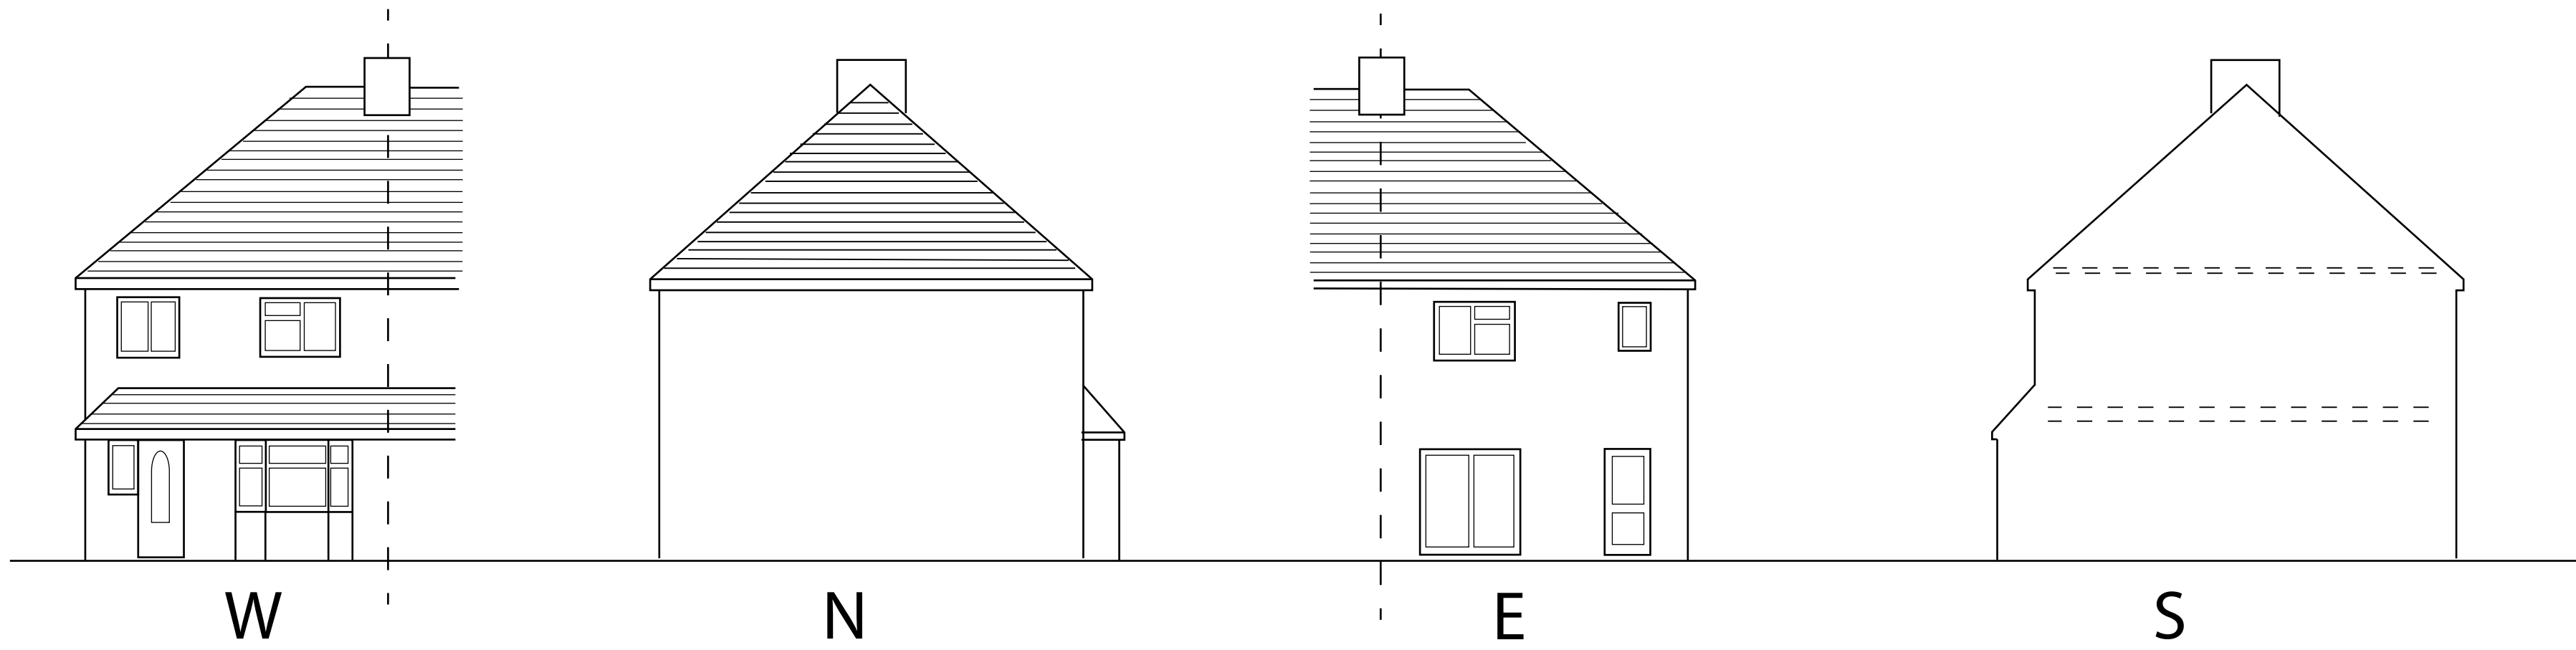
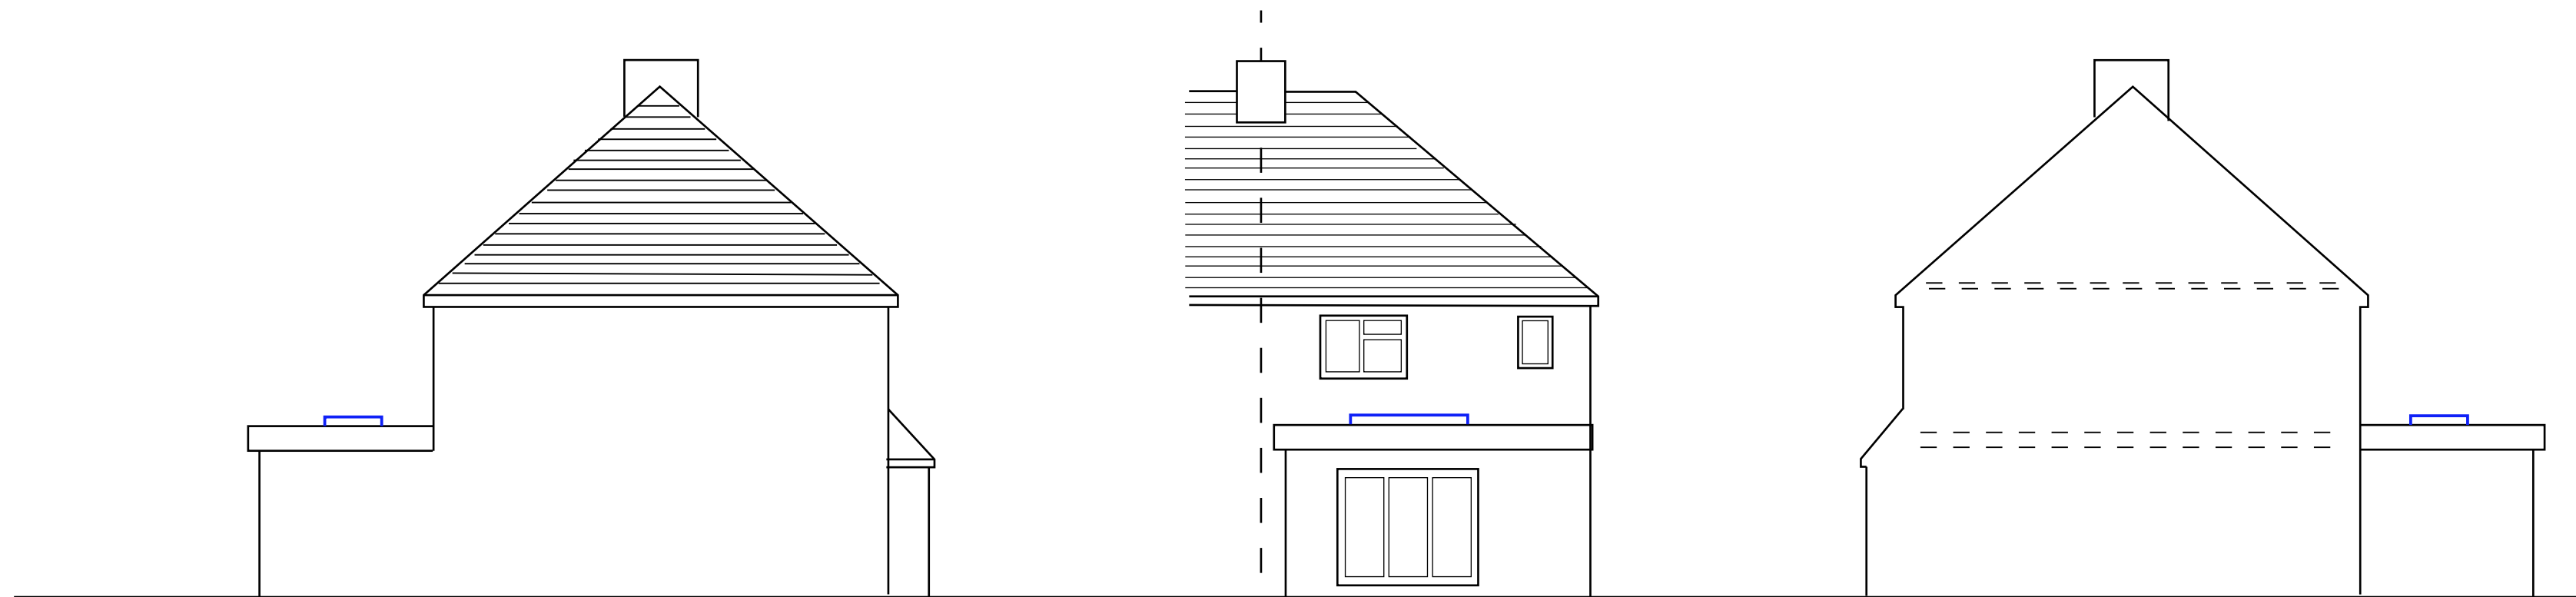
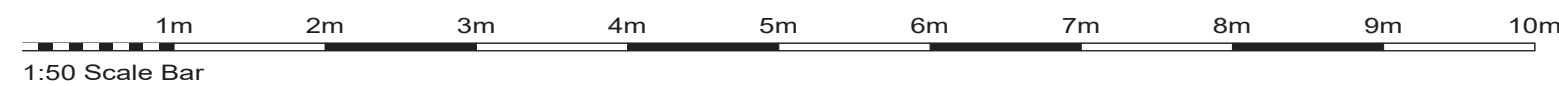


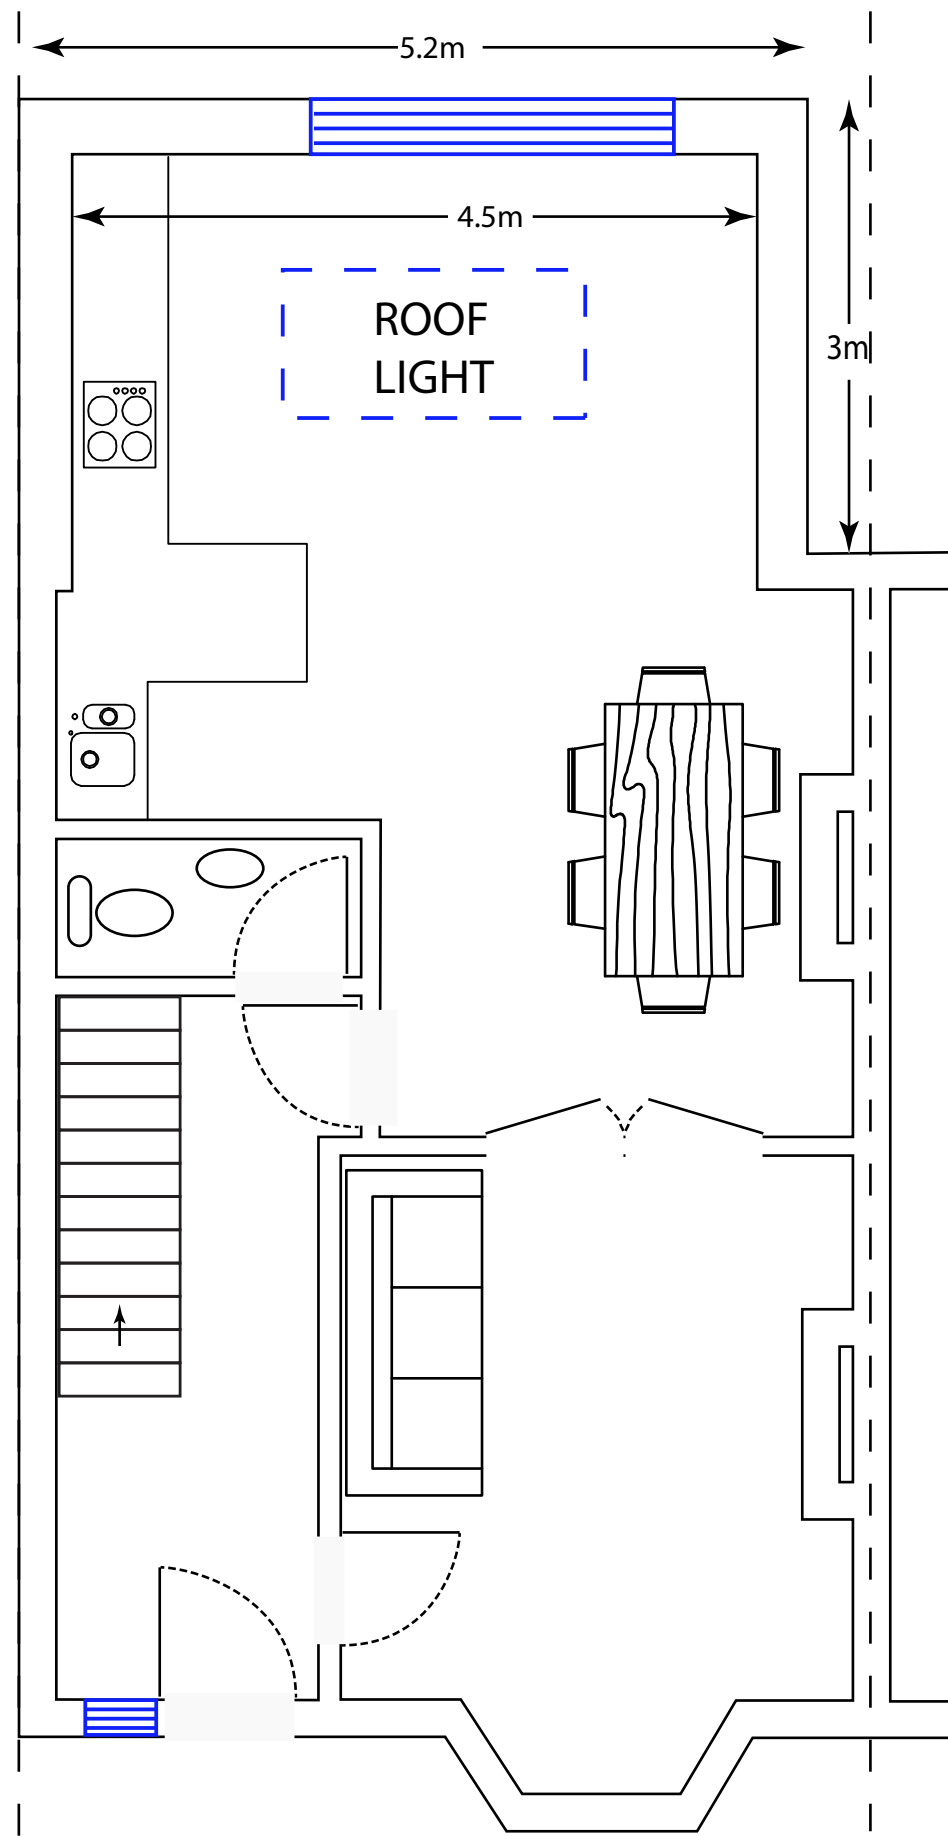

EXISTING ELEVATIONS. SCALE 1:100

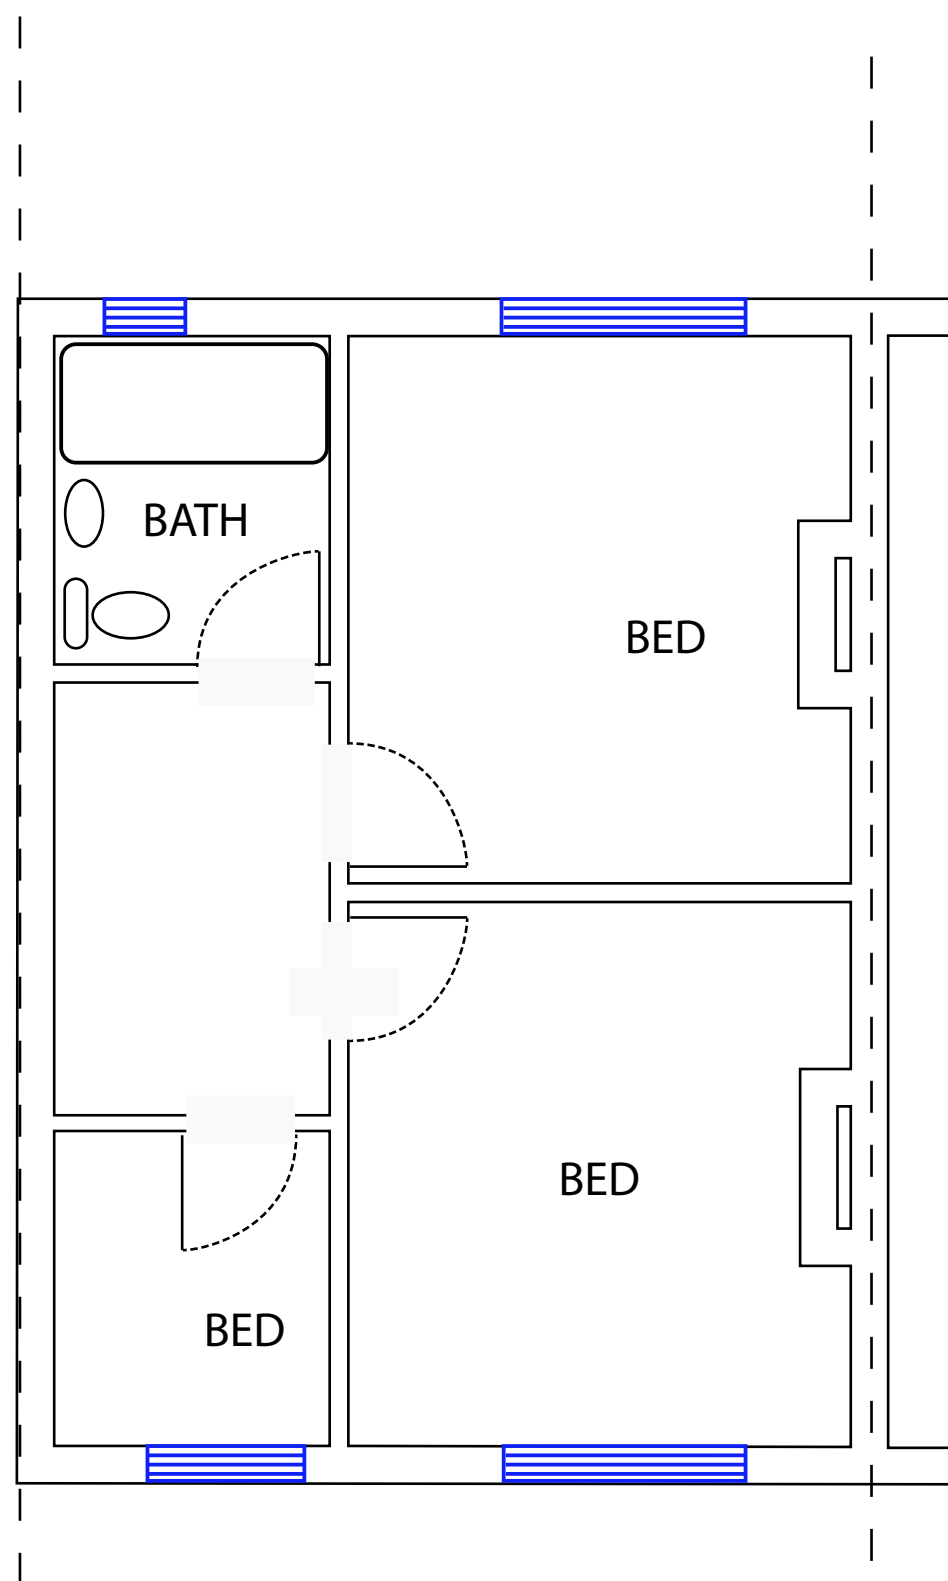

PROPOSED ELEVATIONS. SCALE 1:100

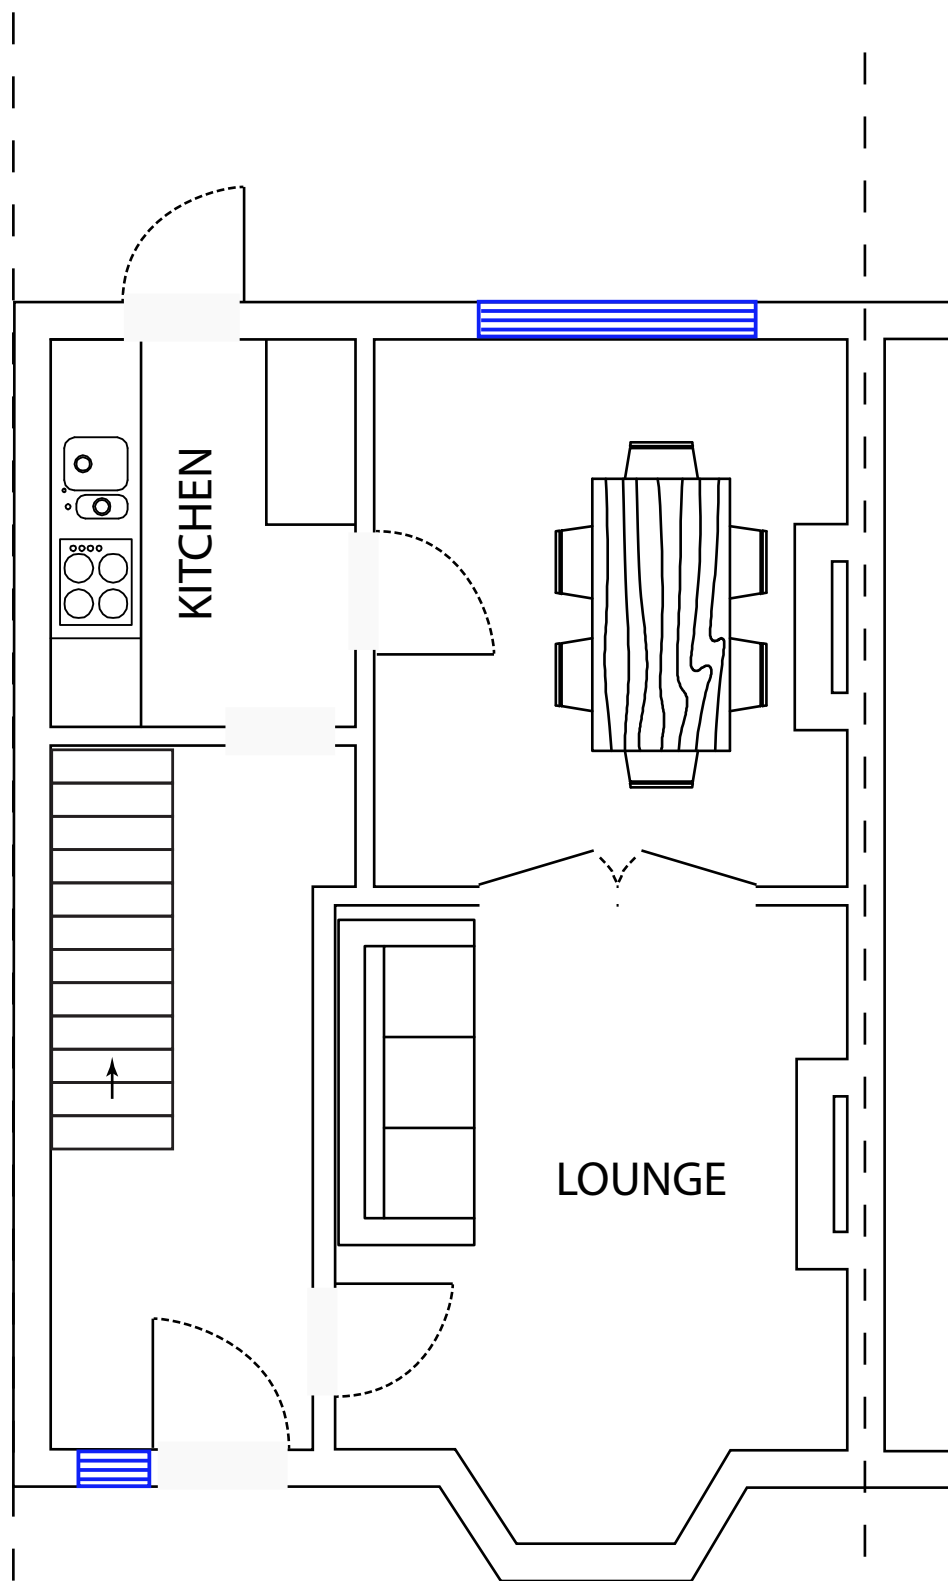

Notes

1. No critical dimensions are to be scaled from this drawing.
(except for planning purposes)
2. It is the contractor's responsibility to ensure that all work is carried out in accordance with Local Authority and N.H.B.C requirements and that all plumbing and electrical work complies with the current regulations of the area water board and electricity board.
3. Any works carried out prior to the receipt of the necessary approvals are the responsibility of the client.
4. Whilst every effort has been made to obtain accurate information on the existing structure or site, it is essential that the contractor or client check at every stage and notify the Designer of any discrepancies.

© copyright:- K. CUMBERWORTH

JOB DESCRIPTION:
SINGLE STOREY REAR
EXTENSION. ROOF LIGHT

Client: K. CUMBERWORTH

Job Title:
33 WEMBLEY AVENUE
LANCING.

Drawing Title:
SINGLE STOREY REAR
EXTENSION. ROOF LIGHT

Scale - 1:50 / 1:100

Date:23-04-2026

Drg no.-33WA.SSRE

A1 - 841mm x 594mm