
DO NOT SCALE FROM THIS DRAWING




South Elevation

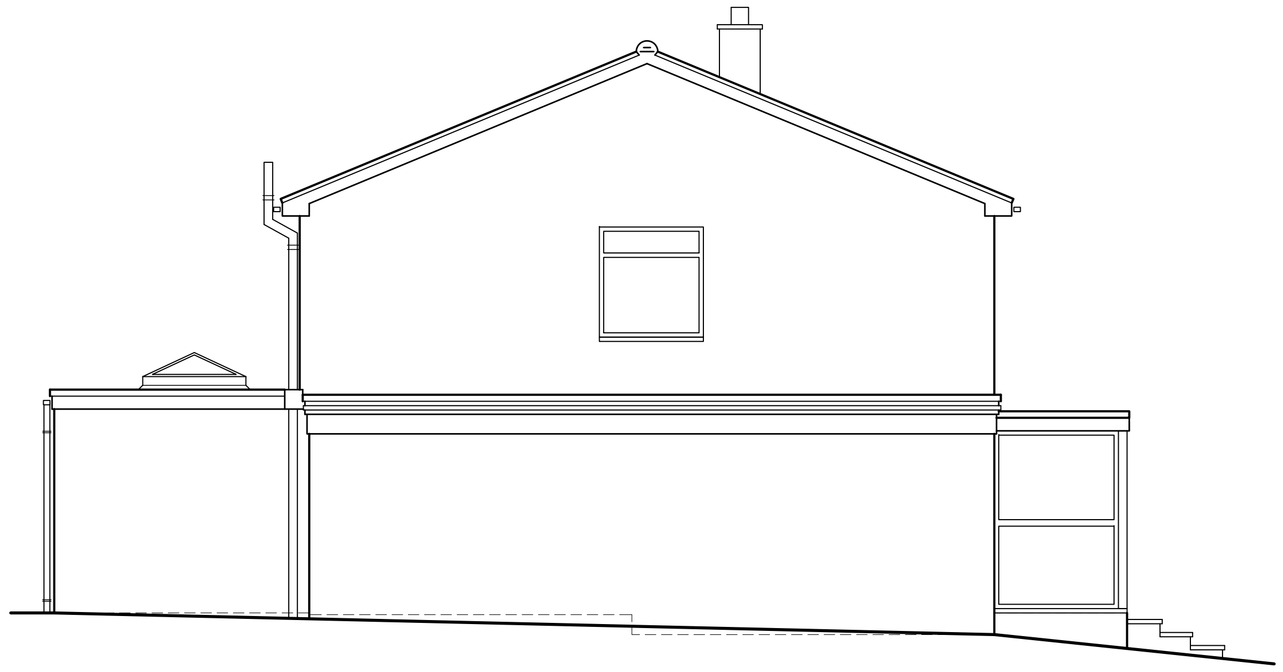


West Elevation




North Elevation

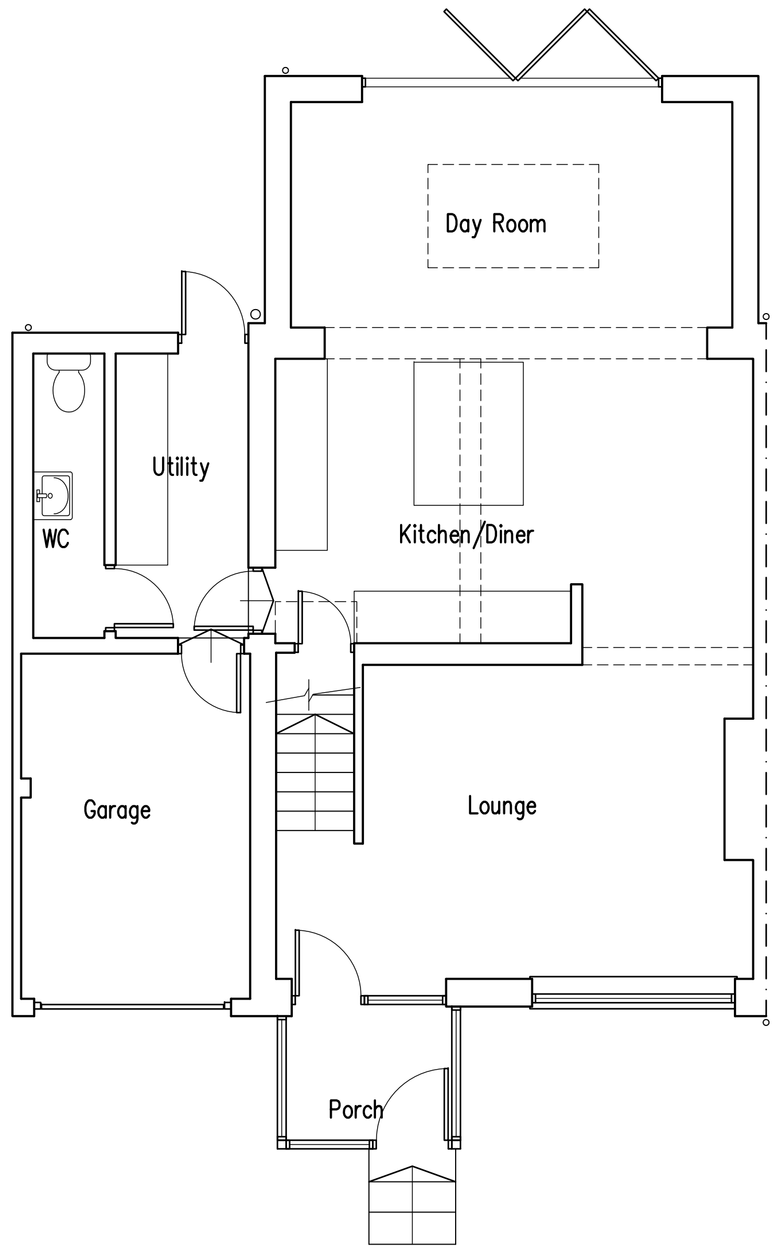


Ground Floor Plan

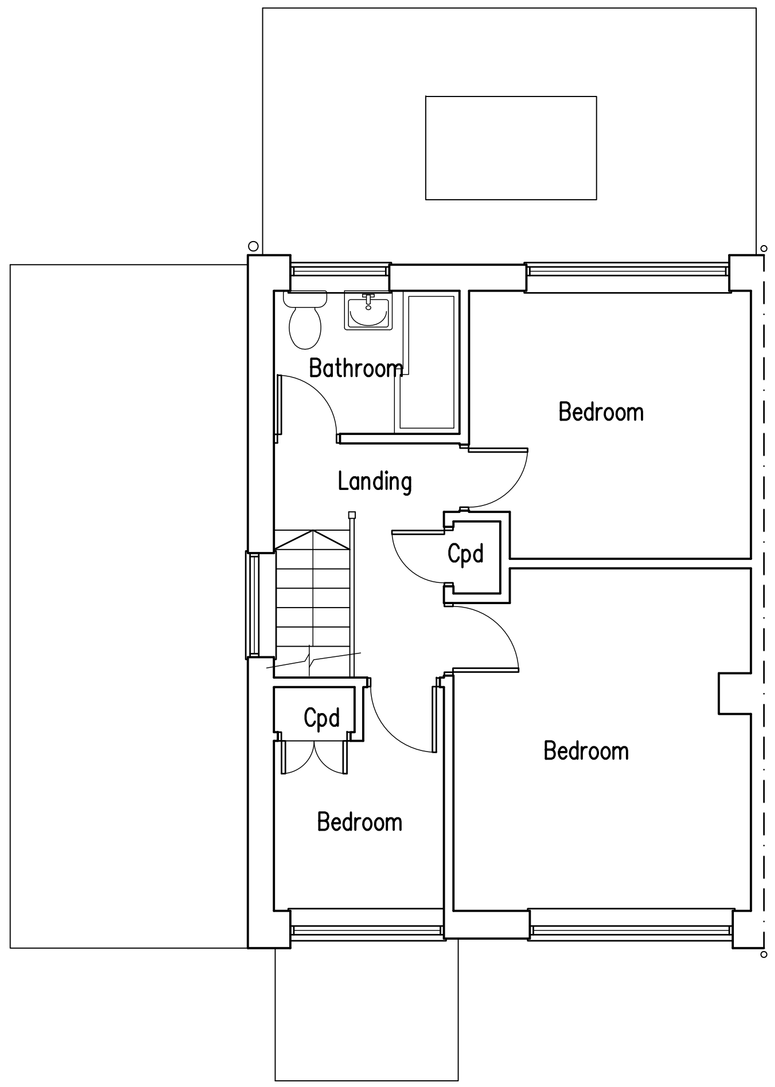

First Floor Plan

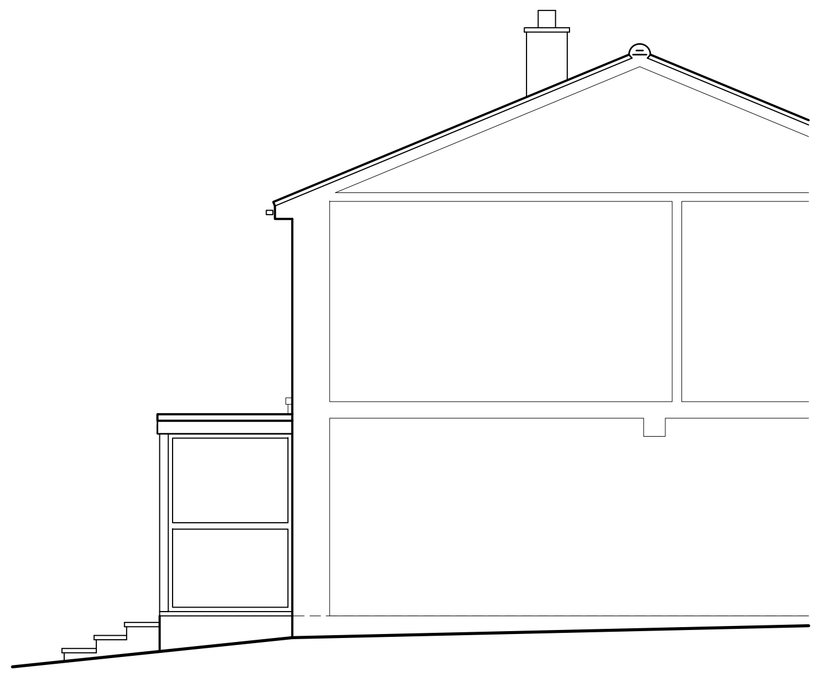

East Elevation

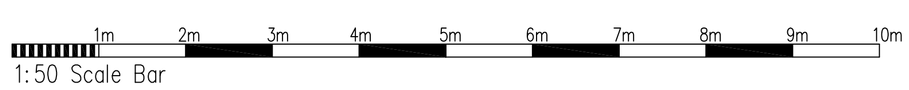

A	03.04.23	Elevations annoted north, south, east and west

Proposed First Floor Side Extension, Replacement Porch and Internal Alterations at: 7 Northbourne Close, Shoreham-By-Sea, West Sussex

rja Planning & Building Consultants Ltd.
9 Sea Spray Avenue
Shoreham-By-Sea
West Sussex BN43 5PR
t: 01273 467297 mob: 07971 375739
e: rex@rjapbc.co.uk web: www.rjapbc.co.uk

Chartered Institute of Architectural Technologists

PROJECT: 7 Northbourne Close, Shoreham-By-Sea BN43 5AP			
DRAWING TITLE: Existing Floor Plans & Elevations			
CLIENT: Mr and Mrs P. Bareham	DWG NO: 23924-01	REVISION: A	
SCALE: 1:50	DATE: 14.03.23	DRAWN: rex	