

Copyright (c) 2023

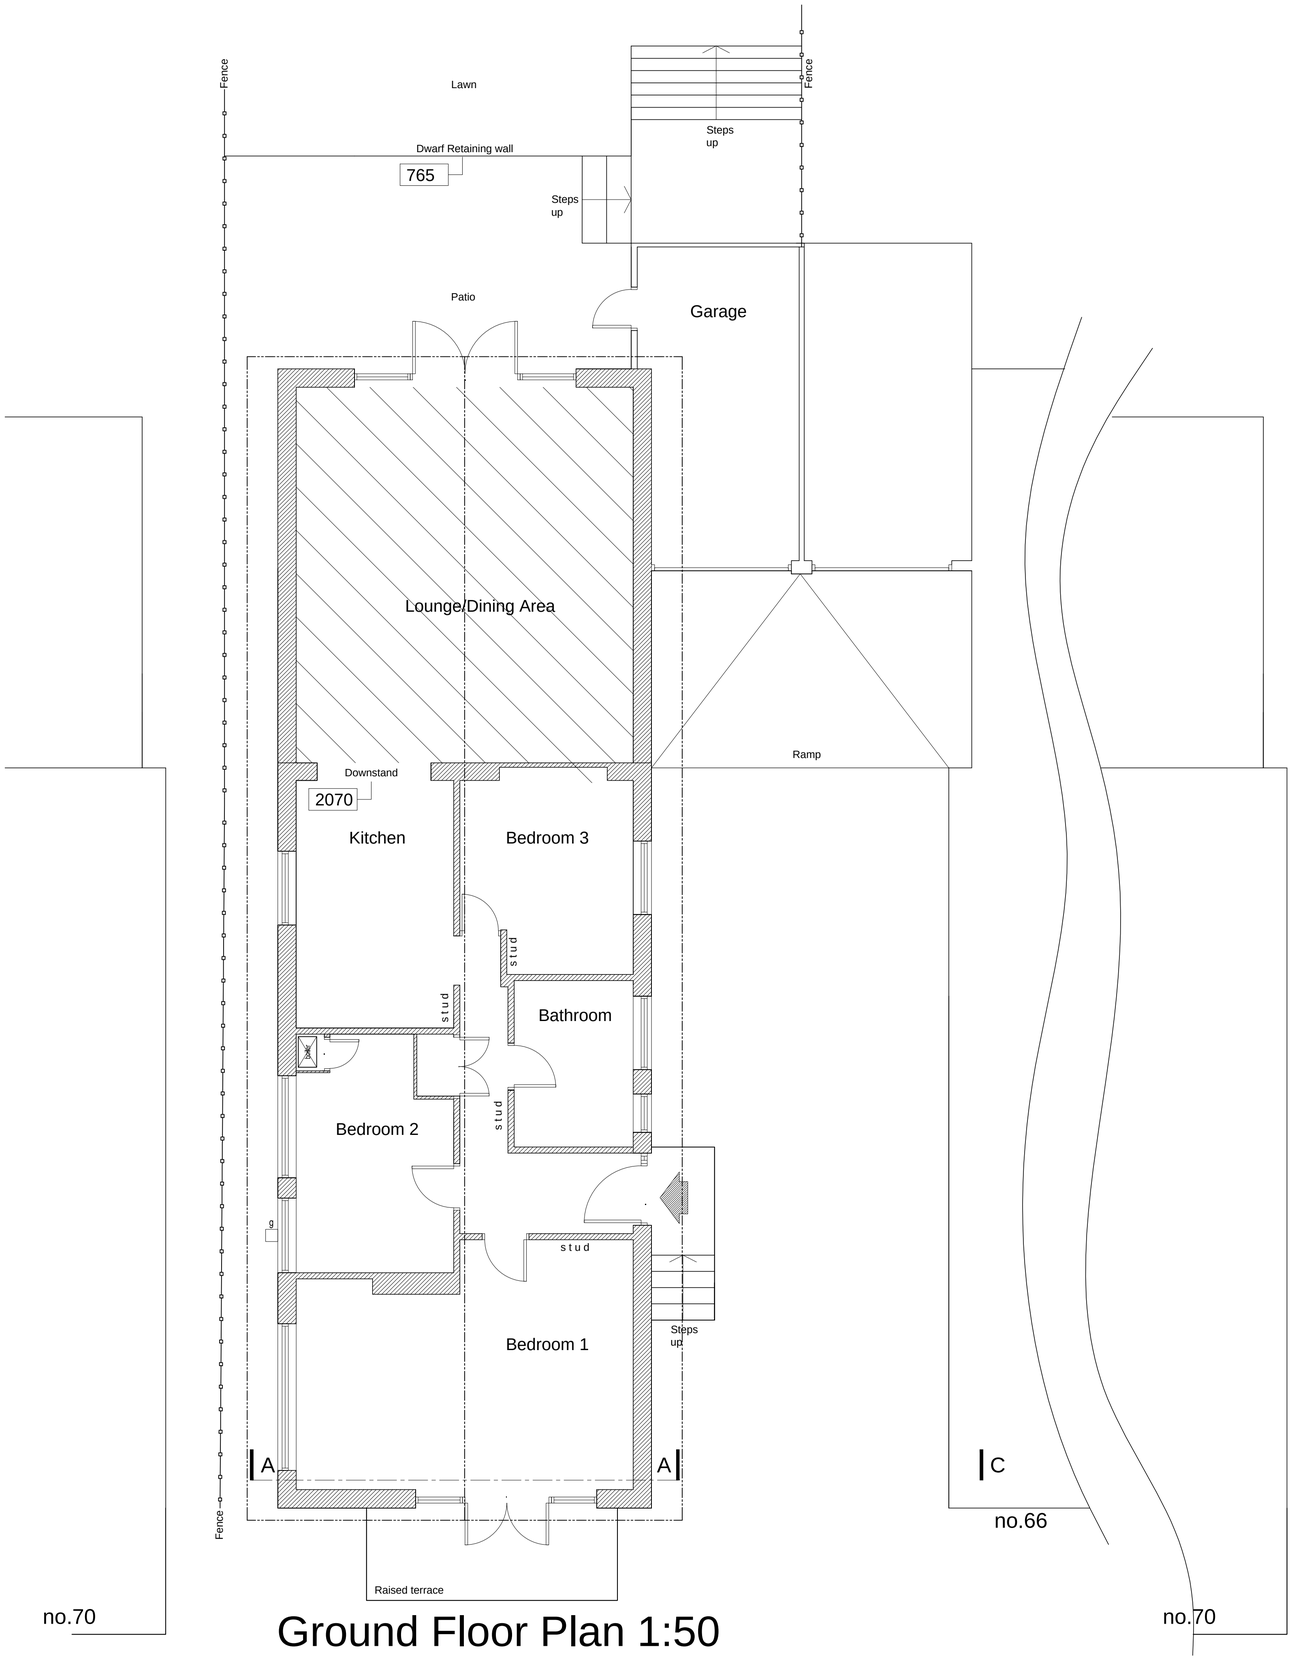

Ground Floor Plan 1:50

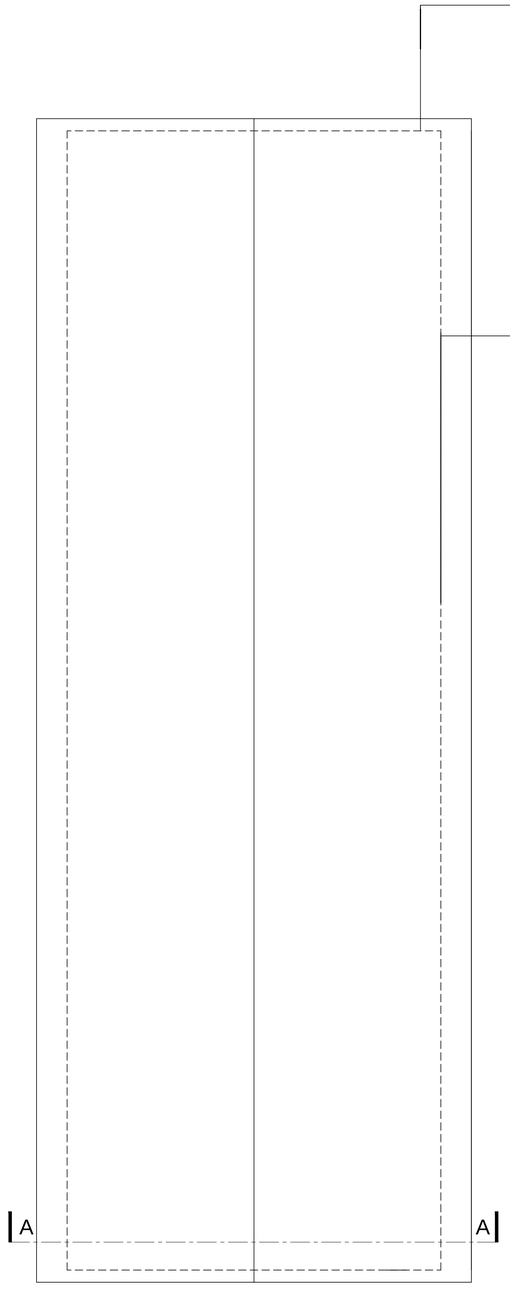

Roof Plan 1:50

NOTE:
The contractor is to check all site dimensions and levels before work starts. Report any discrepancies.

This drawing must be read with and checked against all structural and other specialist drawings, specifications and bills of quantities. Report any discrepancies.

The contractor is to comply with all current British Standards and Building Regulations whether or not specifically stated on these drawings.

This drawing has been produced for Mr Ross & Miss Arscott and is intended as part of 'PLANNING' stage and is not intended for use by any other person or for any other purpose.

Previous single storey rear extension

2380 Floor to ceiling spot heights

1m 2m 3m 4m 5m
1:100 Scale Bar

1m 2m 3m 4m 5m
1:50 Scale Bar

EXISTING WALLS

PLANNING STAGE

Rev.	Date	Description	By
-	-	-	-

Client
Mr Ross and Miss Arscott

Project
Alterations To:
68 Slonk Hill Road
Shoreham-by-Sea

Drawing Title
Plans
as Existing

Copyright (c) 2023 of
Sussex Architectural Services
Wicket View
Cuckfield Lane
Warninglid
West Sussex
Tel:(01444) 461720
Email: info@sussexarchitecturalservices.co.uk

Scale	Drawing Number
1:100, 1:50 @ A1	22-109.1 01
Date: April 2023	
Drawn: -	