

Copyright (c) 2023

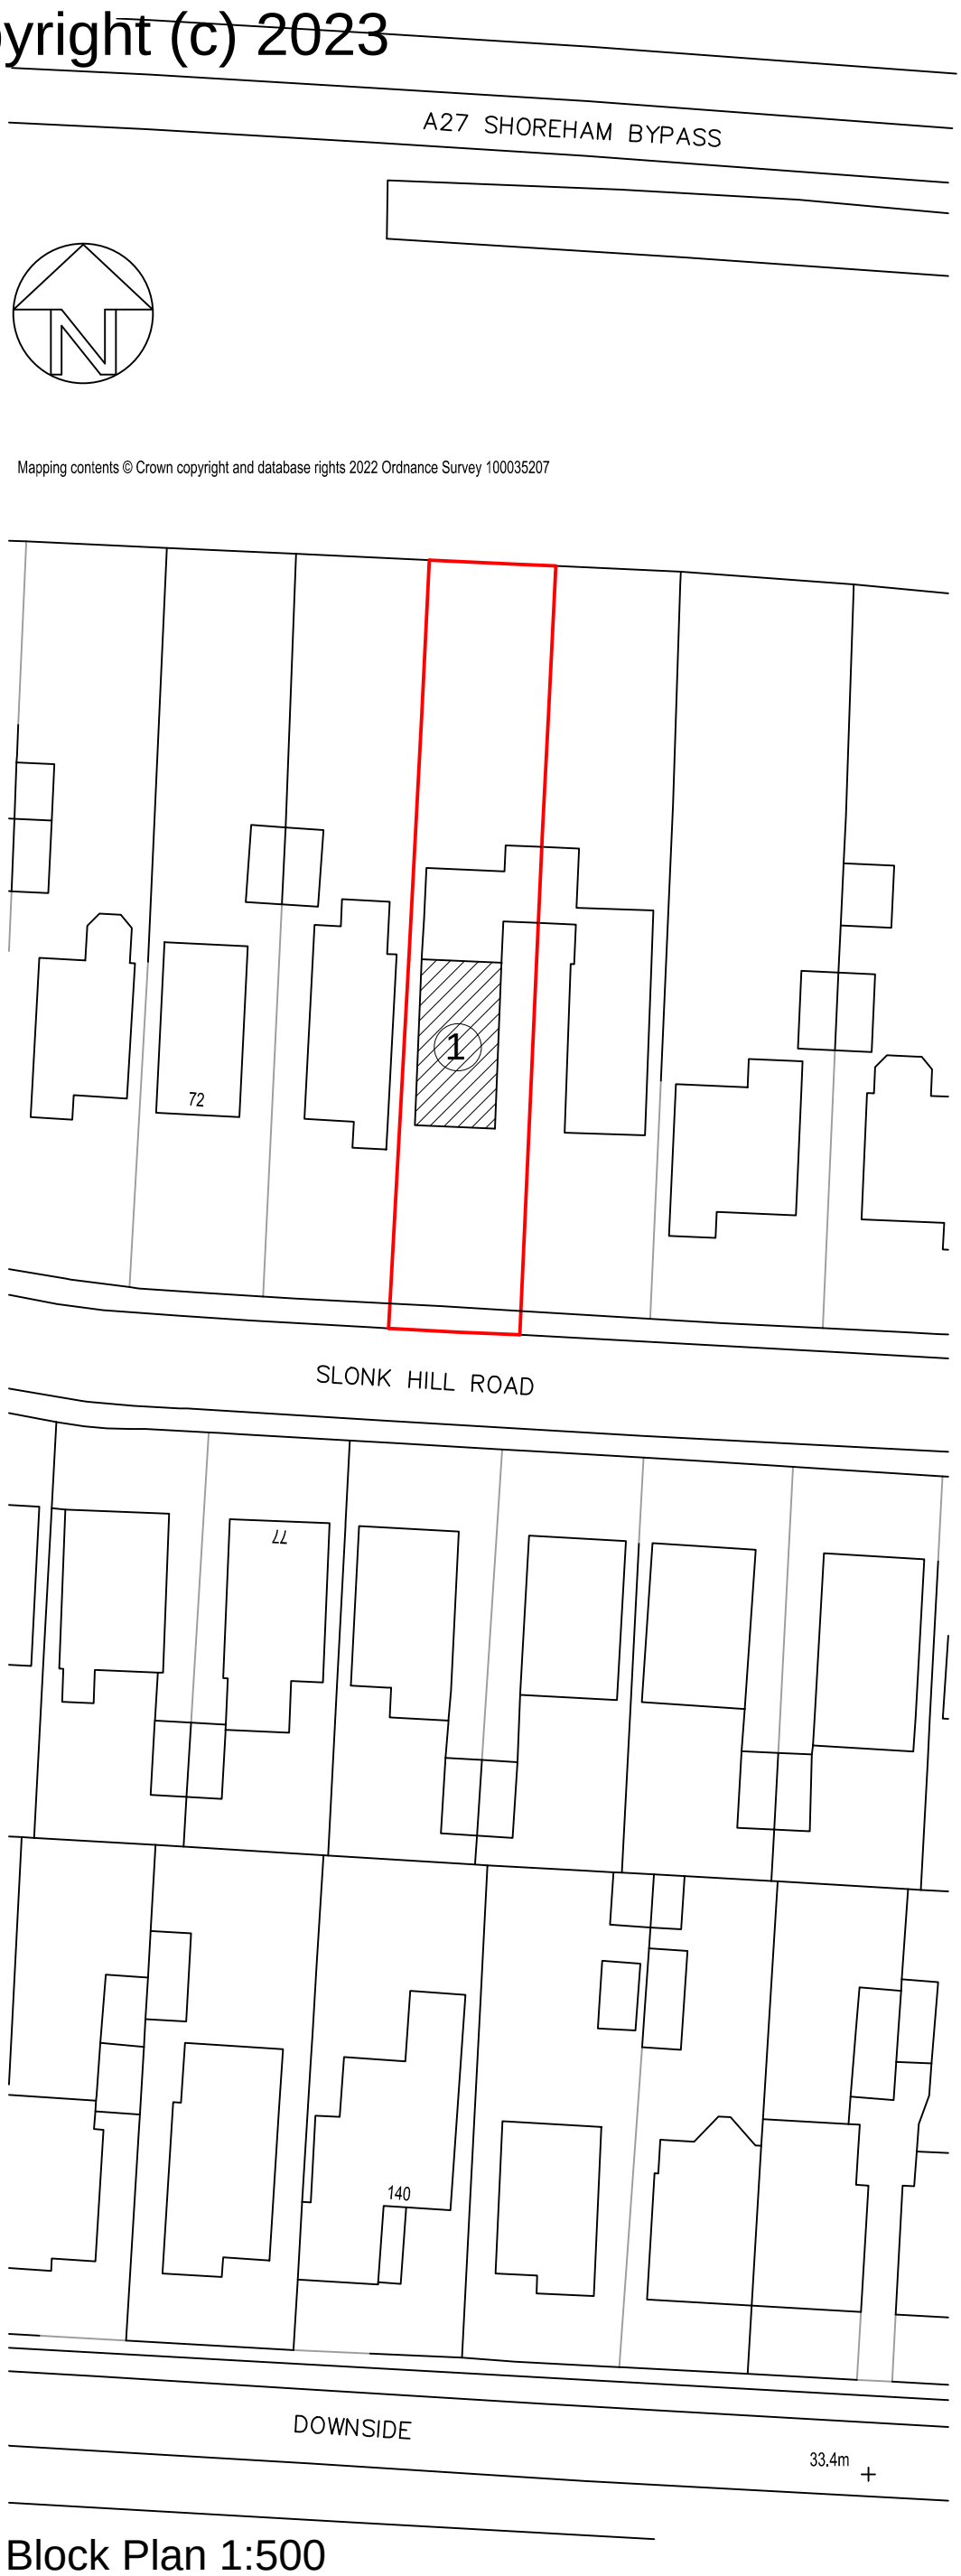

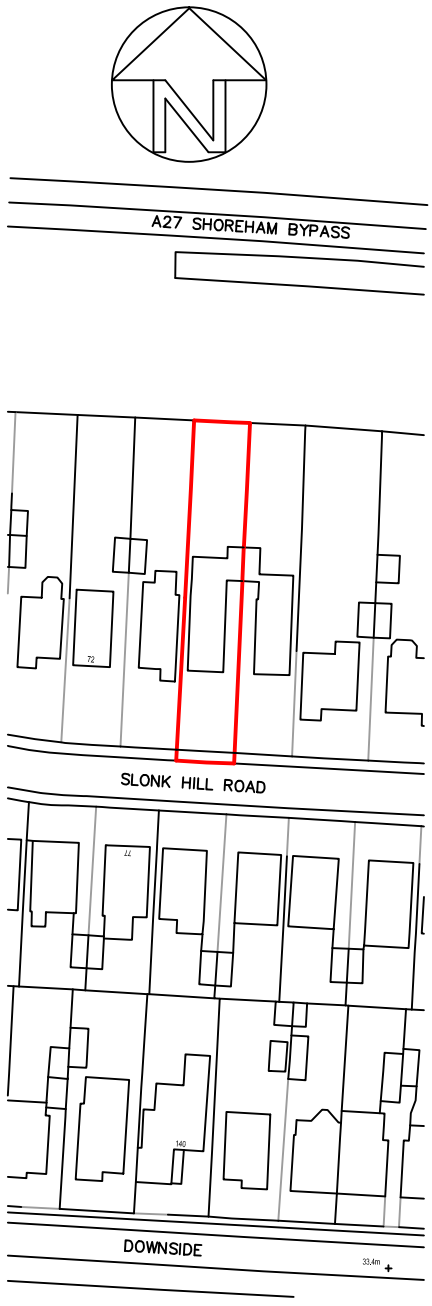

Mapping contents © Crown copyright and database rights 2022 Ordnance Survey 100035207

Location Plan 1:250

① Proposed additional storey shown hatched

Block Plan 1:500

NOTE:


The contractor is to check all site dimensions and levels before work starts and report any discrepancies.

This drawing must be read with and checked against all structural and other specialist drawings, specifications and bills of quantities. Report any discrepancies.

The contractor is to comply with all current British Standards and Building Regulations whether or not specifically stated on these drawings.



1:1250 Scale Bar

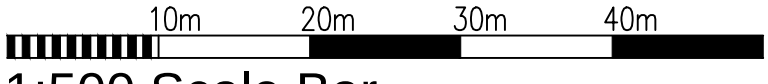

1:500 Scale Bar


Rev.	Date	Description	By
-	-	-	-

Drawing Number **22-109.1 Loc**

Scale 1:1250 1:500 @ A3

Date April 2023

Drawn -

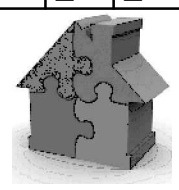

Copyright (c) 2023 of:
Sussex Architectural Services
Wicket View, Cuckfield Lane
Warninglid, West Sussex
Telephone: (01444) 461720
e: info@sussexarchitecturalservices.co.uk
w: www.sussexarchitecturalservices.co.uk

Drawing Title: Location Plan & Block Plan

Client: Mr Ross and Miss Arscott

Project: Alterations To:
68 Slonk Hill Road, Shoreham-by-Sea