
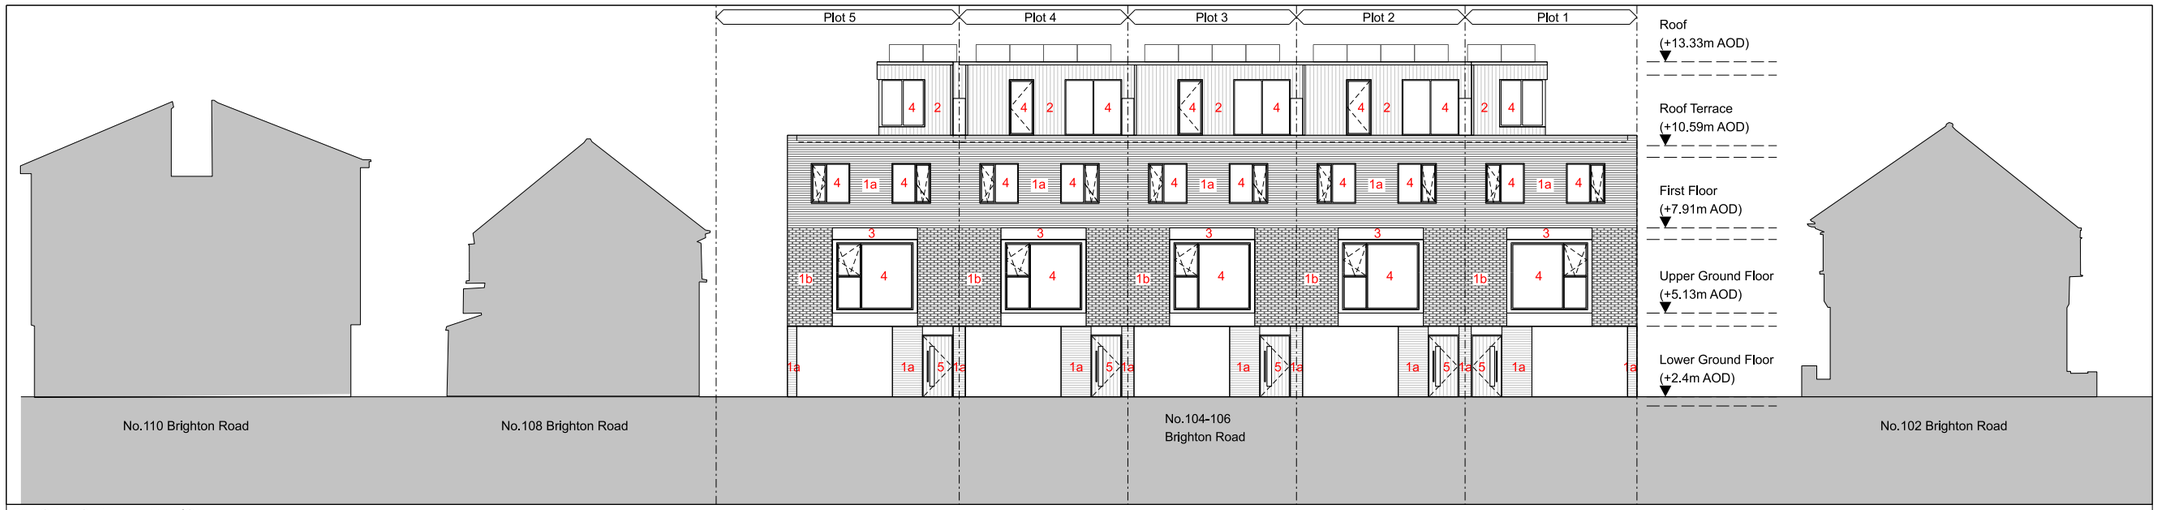


01 NORTH STREET ELEVATION

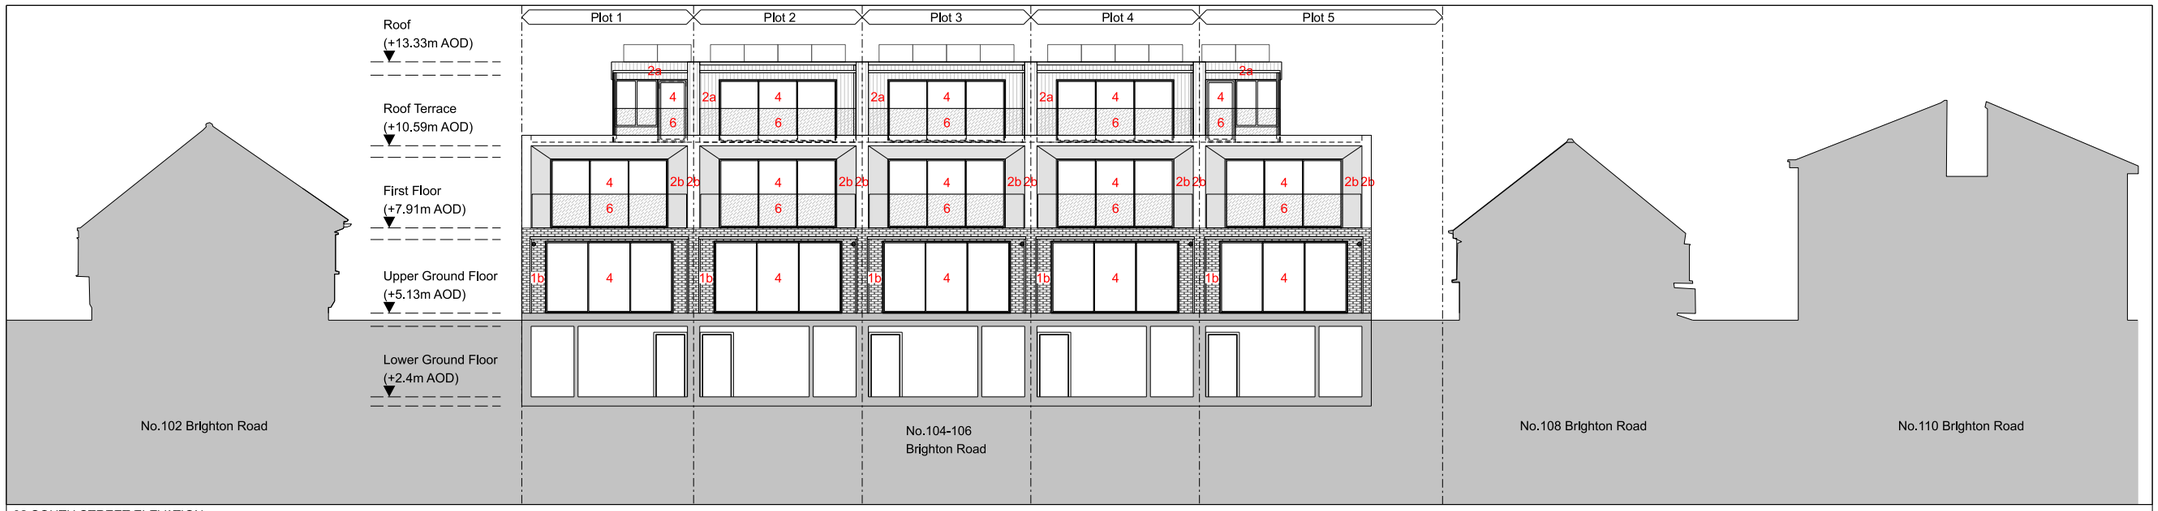

02 SOUTH STREET ELEVATION

External walls:

1. Brick finish.

1a_ Brick finish to external walls. Pale grey mixed-tone brick finish

1b_ Brick finish in projecting pattern - angular profile creating a textured shadow pattern to these bands. Bricks to be the same type as 1a above - ie colour/tone.

2. Vertical western red cedar tounge and groove timber boards to second floor.

3. Anthracite grey powder coated aluminium panels to the projecting north facing oriel windows to the upper ground floors surrounds.

Windows and terrace doors:

4. Anthracite grey aluminium framed windows with triple glazing.

Front doors:

5. Anthracite grey aluminium faced front doors with vision panel.

Glass to guardings to terraces:

6. Low iron toughed and laminated clear glass panels topped with a stainless steel handrail.

ELEVATION MATERIAL KEY


Notes:

Unless stated otherwise, all dimensions are in millimetres.

All dimensions to be checked and confirmed on site by contractor and as such are to be his responsibility.

Any errors, omissions or discrepancies on this drawing are to be reported to the architect.

BRIGHTON ROAD

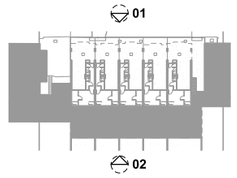



KEY PLAN



Rev:

JOE WRIGHT ARCHITECTS
t: www.joewrightarchitects.co.uk e: info@joewrightarchitects.co.uk

Project:	104-106 Brighton Road, Lancing, BN15 8LW Construction of five terraced houses on brownfield site
Drawing Title:	Proposed drawing Street elevation
Scale:	1:200 @ A3
Date:	15.05.23
Drwg No:	2209-01_108
Rev:	D