


01 NORTH ELEVATION

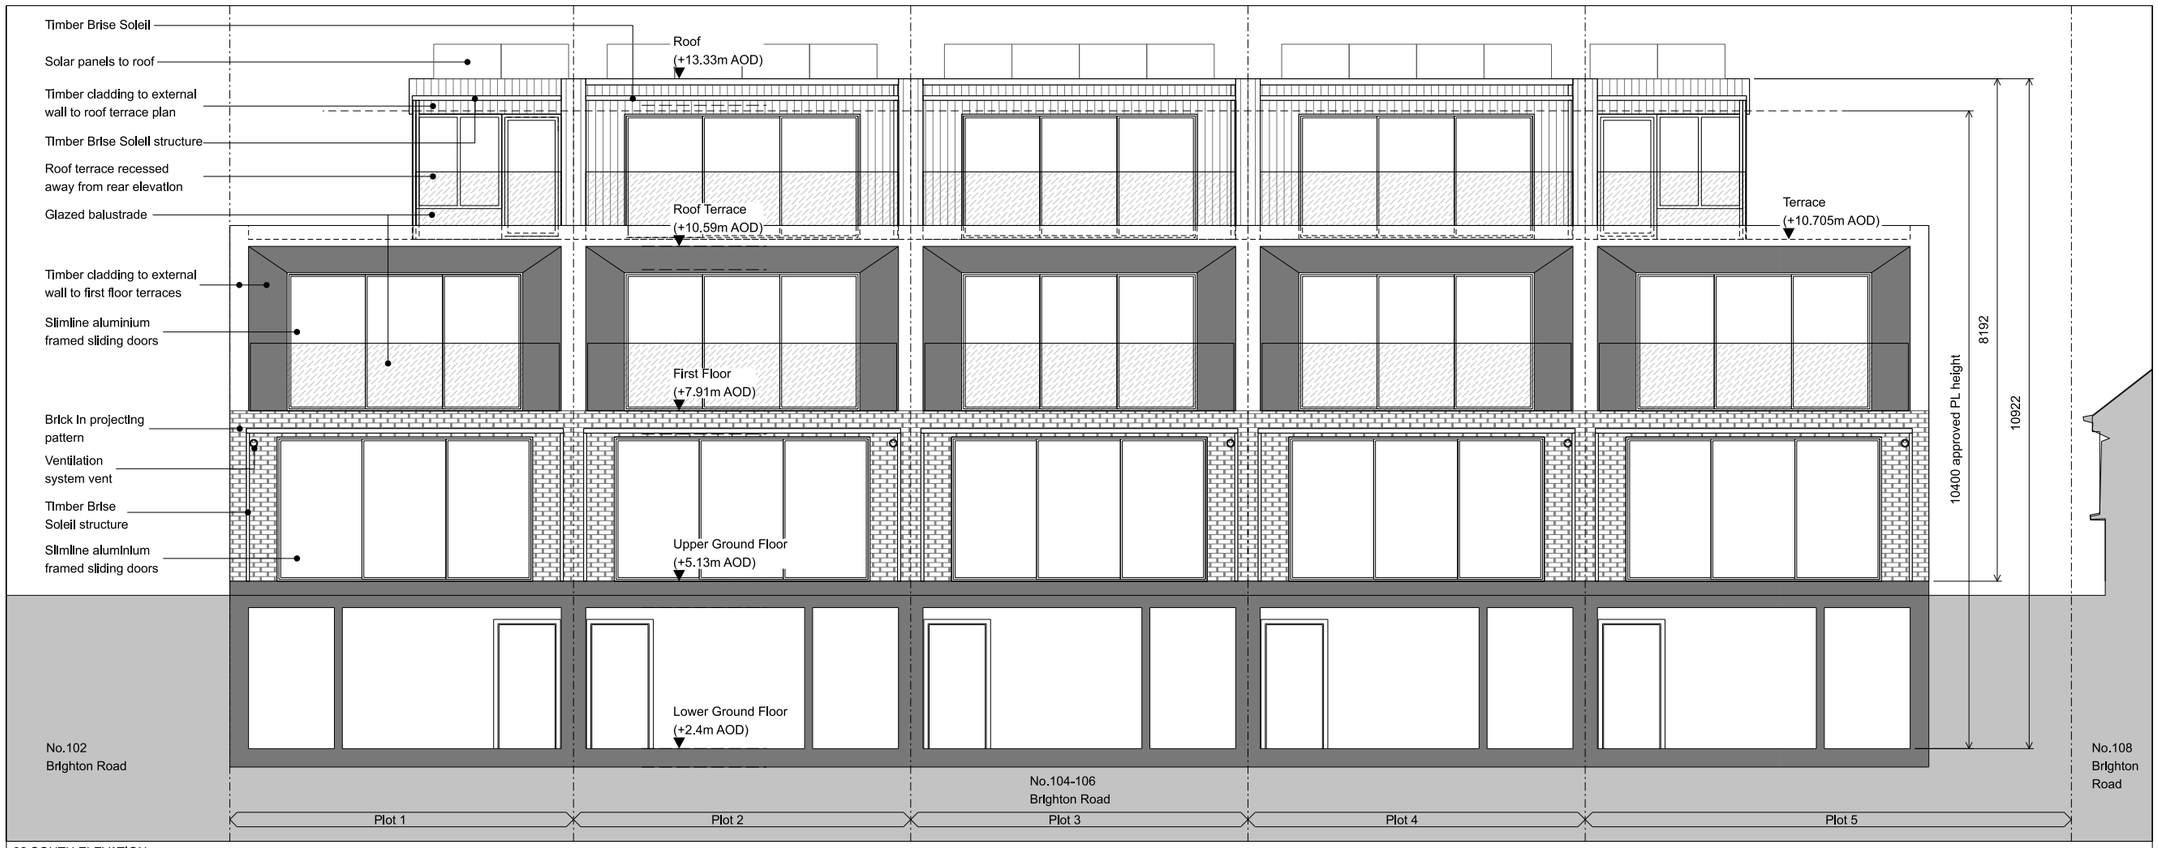

02 SOUTH ELEVATION

Notes:


Unless stated otherwise, all dimensions are in millimetres.

All dimensions to be checked and confirmed on site by contractor and as such are to be his responsibility.

Any errors, omissions or discrepancies on this drawing are to be reported to the architect.

BRIGHTON ROAD

01

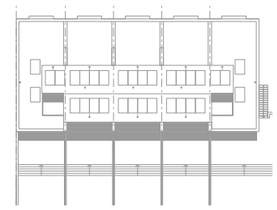

02

KEY PLAN



0m 1 2 3 4

Rev:

JOE WRIGHT ARCHITECTS

i: www.joewrightarchitects.co.uk e: info@joewrightarchitects.co.uk

Project:	104-106 Brighton Road, Lancing, BN15 8LW Construction of five terraced houses on brownfield site
Drawing	Proposed Drawings
Title:	Elevations
Scale: 1:100 @ A3	Date: 15.05.23
Drwg No: 2209-01_PL_109	Rev: D