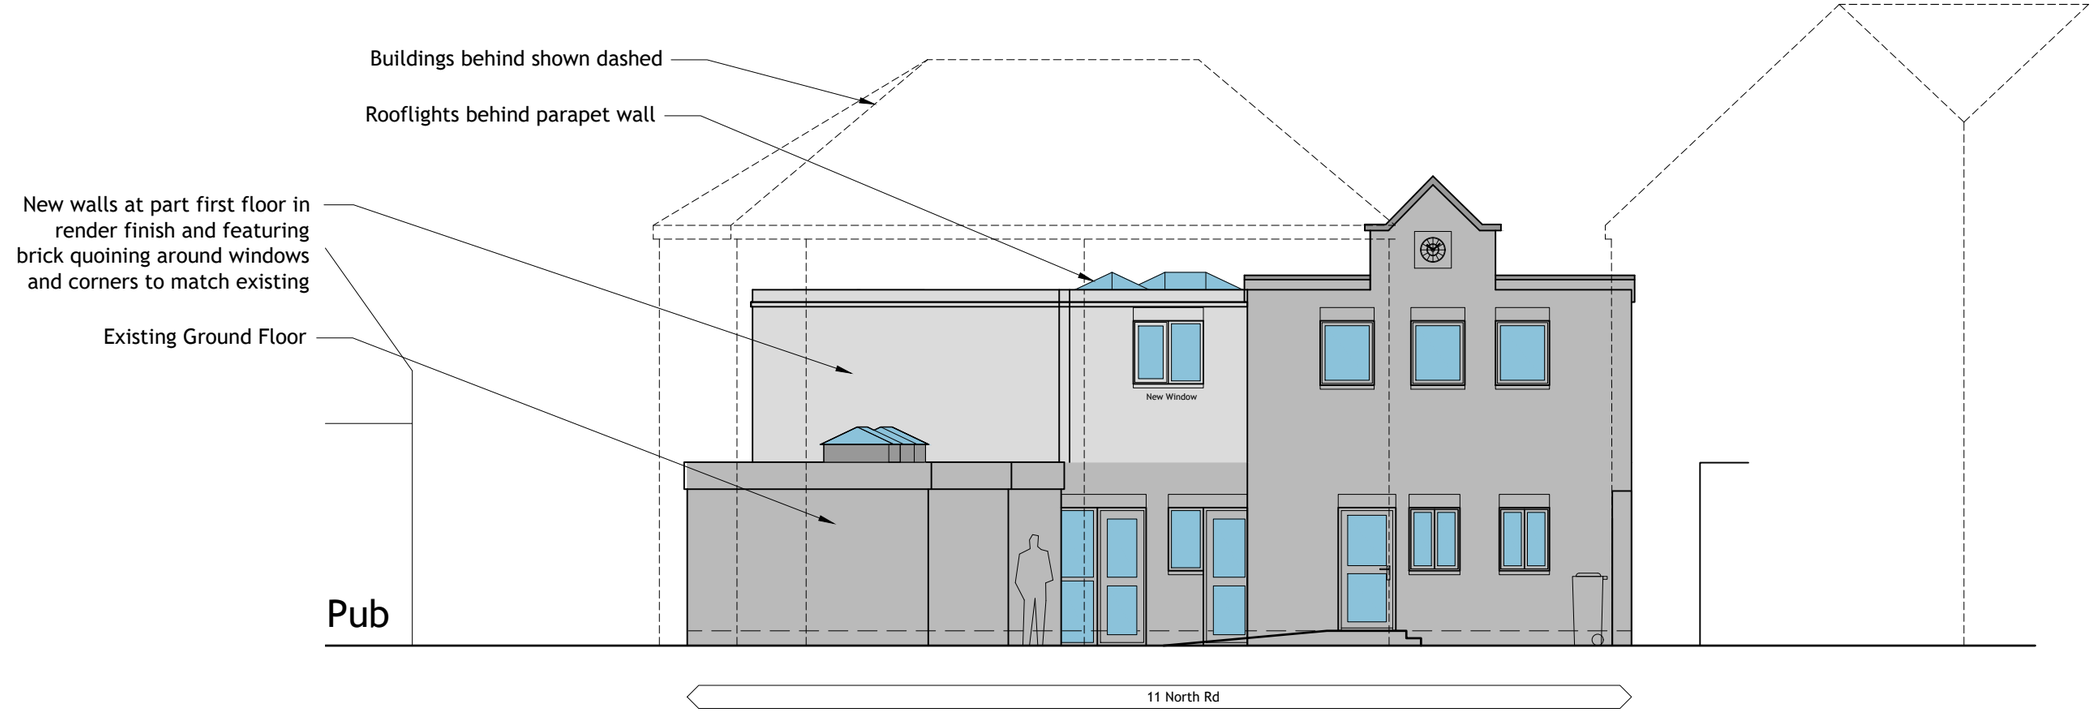

+25-01: East Elevation



+25-02: North Elevation

Proposed Planning Drawings

Printing Notes - This document is A3 Size
To print this document accurately to the intended scale, ensure that print settings are set to 'Actual Size' or 'No scaling'
Do not print 'Fit to page'
Drawings not for construction

A3 page

© brighton lease plans 2019

Scale in Metres 1:100

0 1 2 3 4 5 6 7 8 9 10

Tel 01273 271 250 - Mob 07811 270 338
info@brightonleaseplans.co.uk
www.brightonleaseplans.co.uk
Brighton Lease Plans is a trading name of Revolver Creative Ltd

blp

address
11 North Road
Lancing
BN15 9AH

title
Proposed Floor Plans

client
Velvet Homes Ltd

date
Jan 2020

drg. no.
19-B01-25

scale
as shown@A3

revision.
F