

ADUR & WORTHING
PLANNING SERVICES

PLAN	AWDM/ 0369/14.
DATE VALID	26/5/14.


AMENDMENT

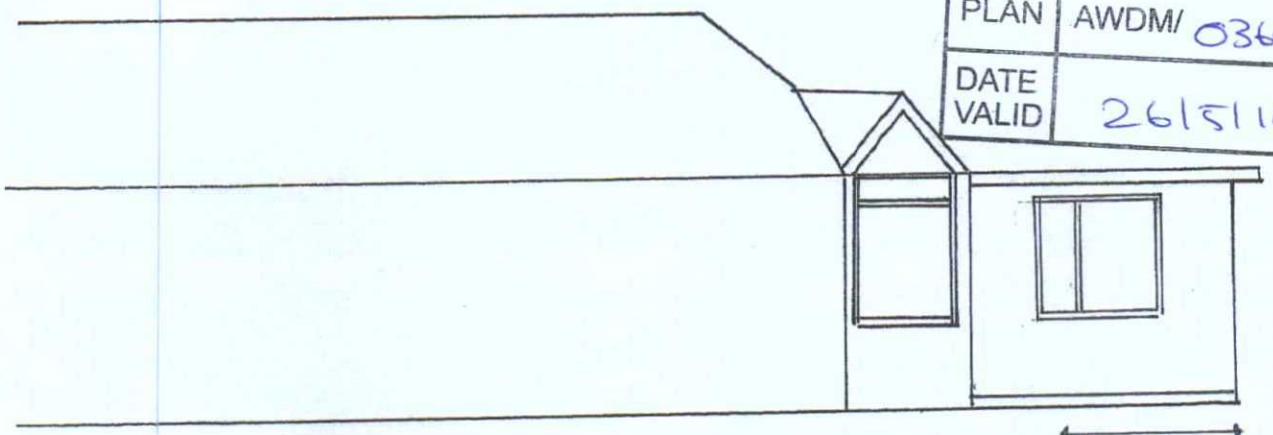

WESTERN ELEVATION

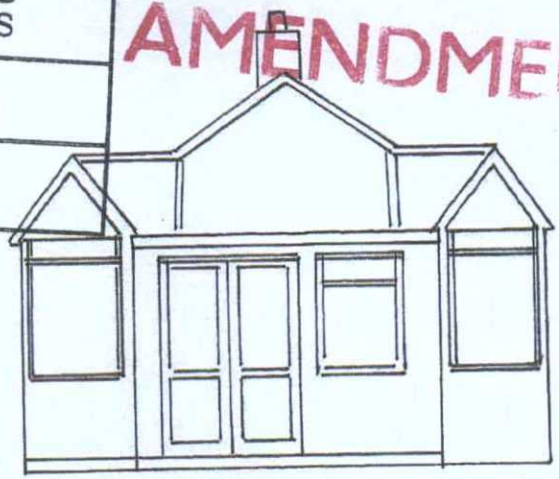

FRONT ELEVATION

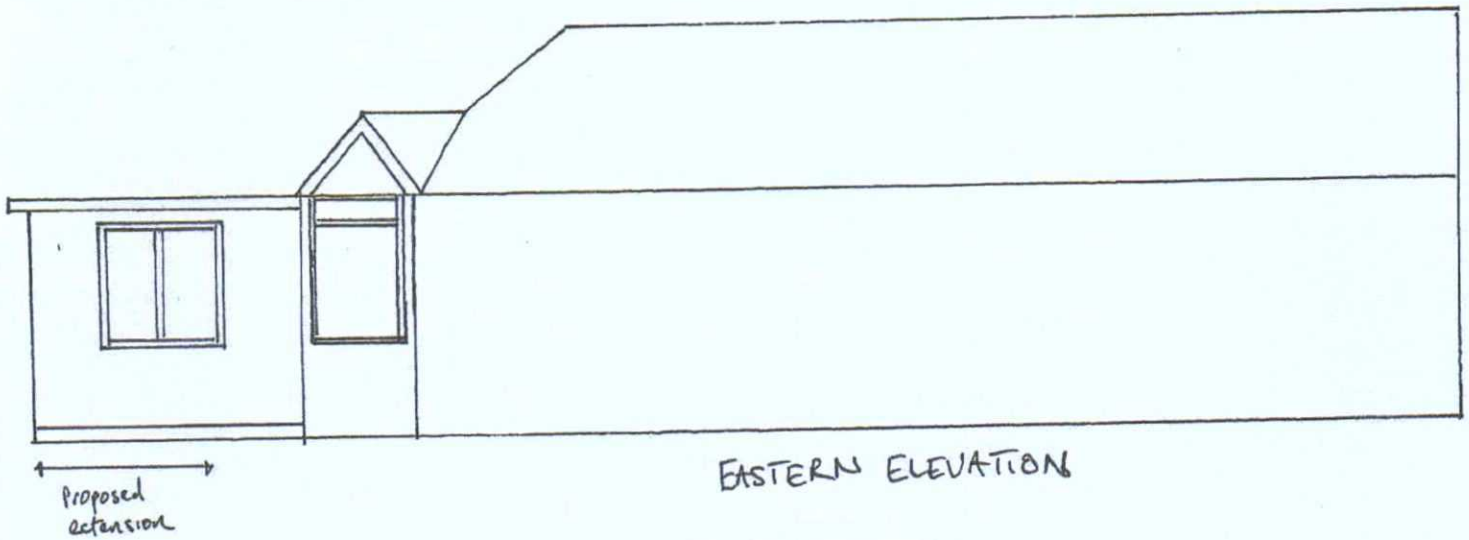

EASTERN ELEVATION

1:100 @ A4

PROPOSED PORCH ENLARGMENT TO 21 OLD FORT ROAD, SHOREHAM-BY-SEA FOR MR MARTIN.

AMMENDED DRAWINGS SHOWING NEW