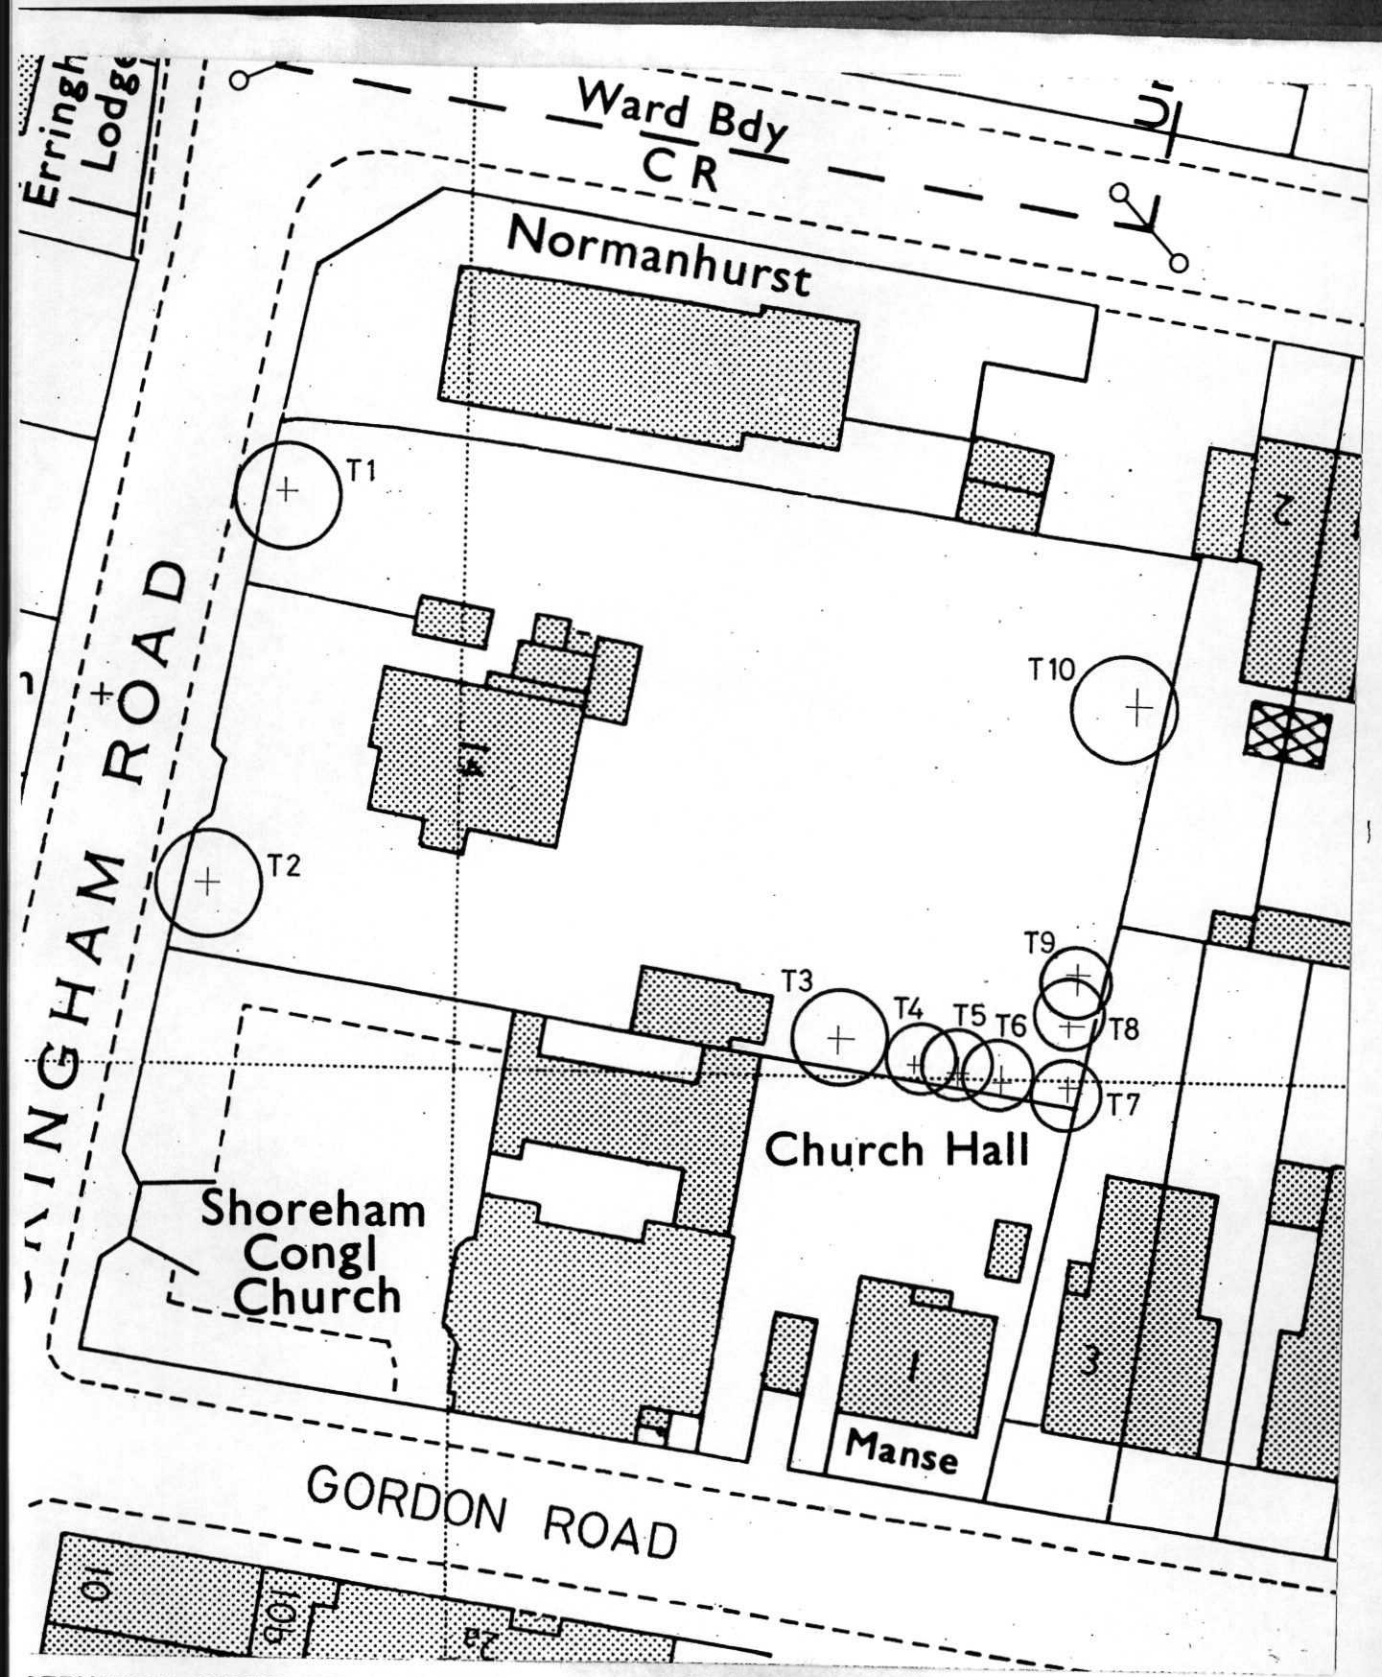


SERVATION ORDER 162/1/85 (SU)
GHAM ROAD, SHOREHAM-BY-SEA

- SYCAMORE - T1
- PINE - T2
- WILLOW - T3

T4,5,6 - LARCH
T7,10 - HOLLY
T8,9 - ELM

N

SCALE 1:500

IR
TRICT
NCIL

PLANNING DEPARTMENT

Planning Officer:
D.J. NEWELL, Dip.T.P., M.Sc., M.R.T.P.I.

Civic Centre . Ham Road . Shoreham-by-Sea . Sussex BN4 6PR
Telephone Shoreham-by-Sea 5566