






GROUND FLOOR PLAN

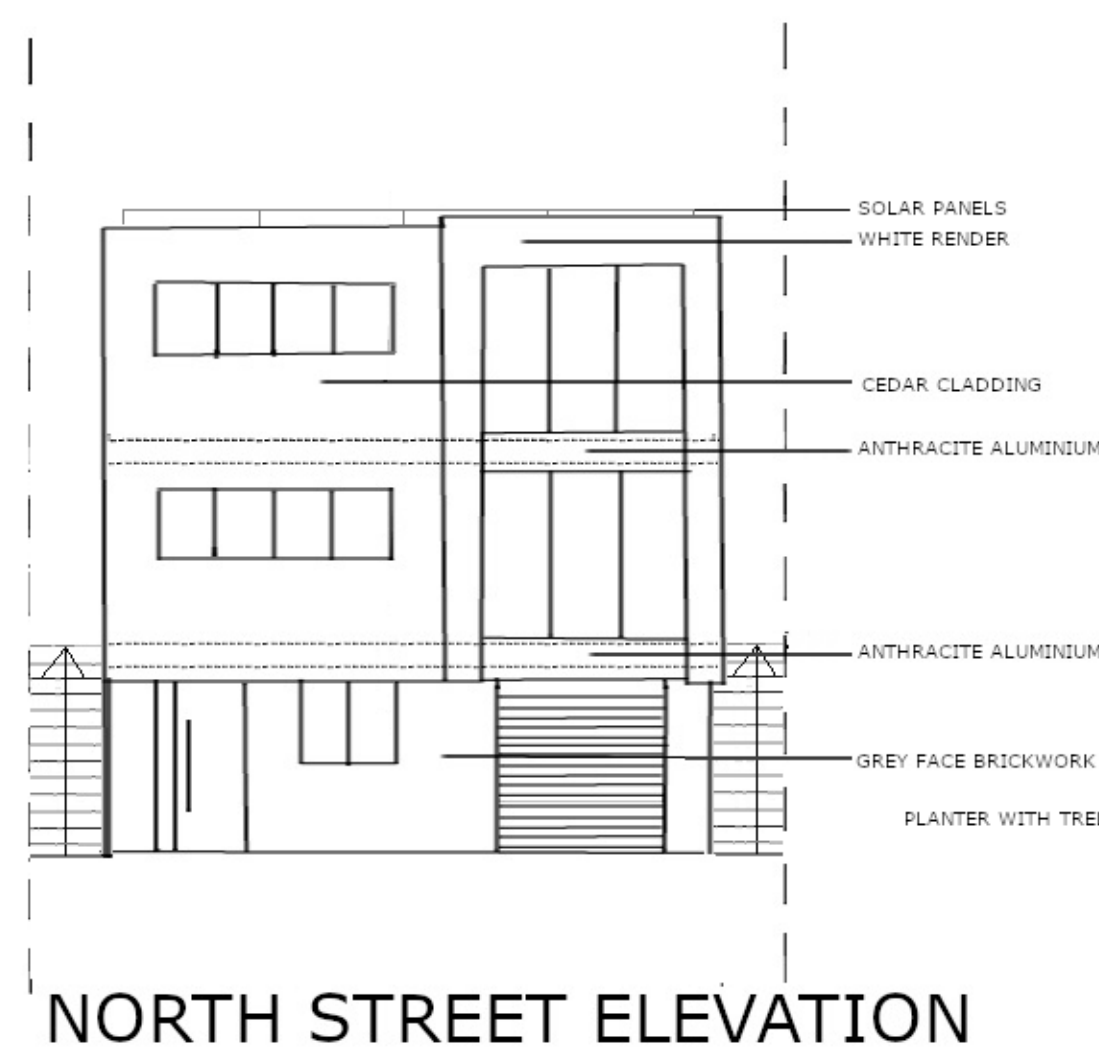


NORTH STREET ELEVATION

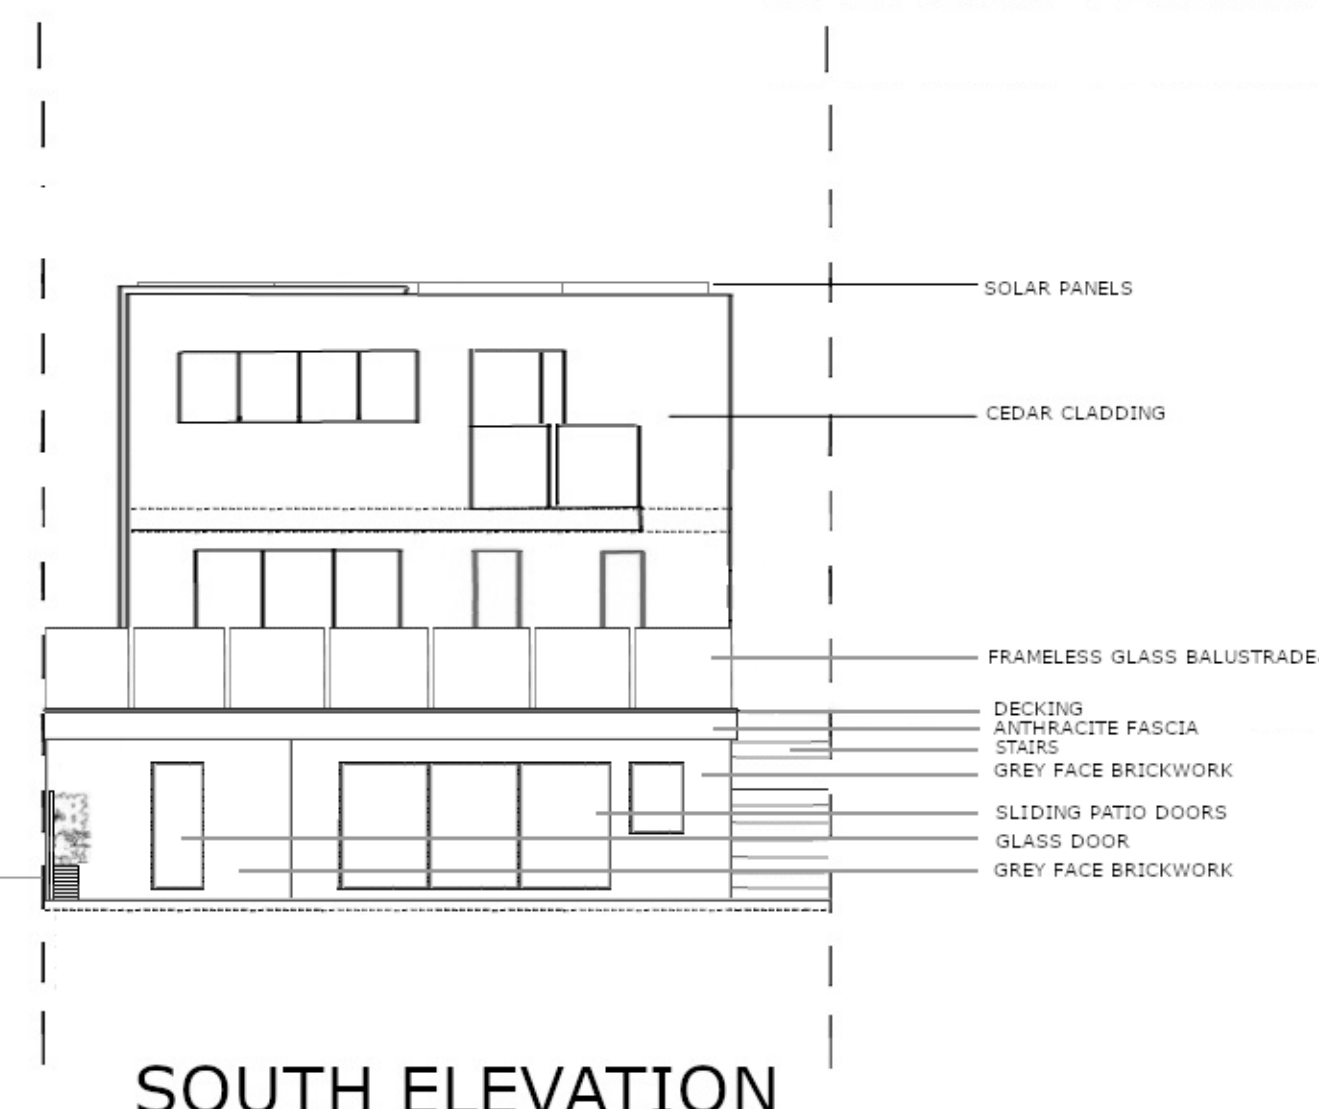


SOUTH ELEVATION

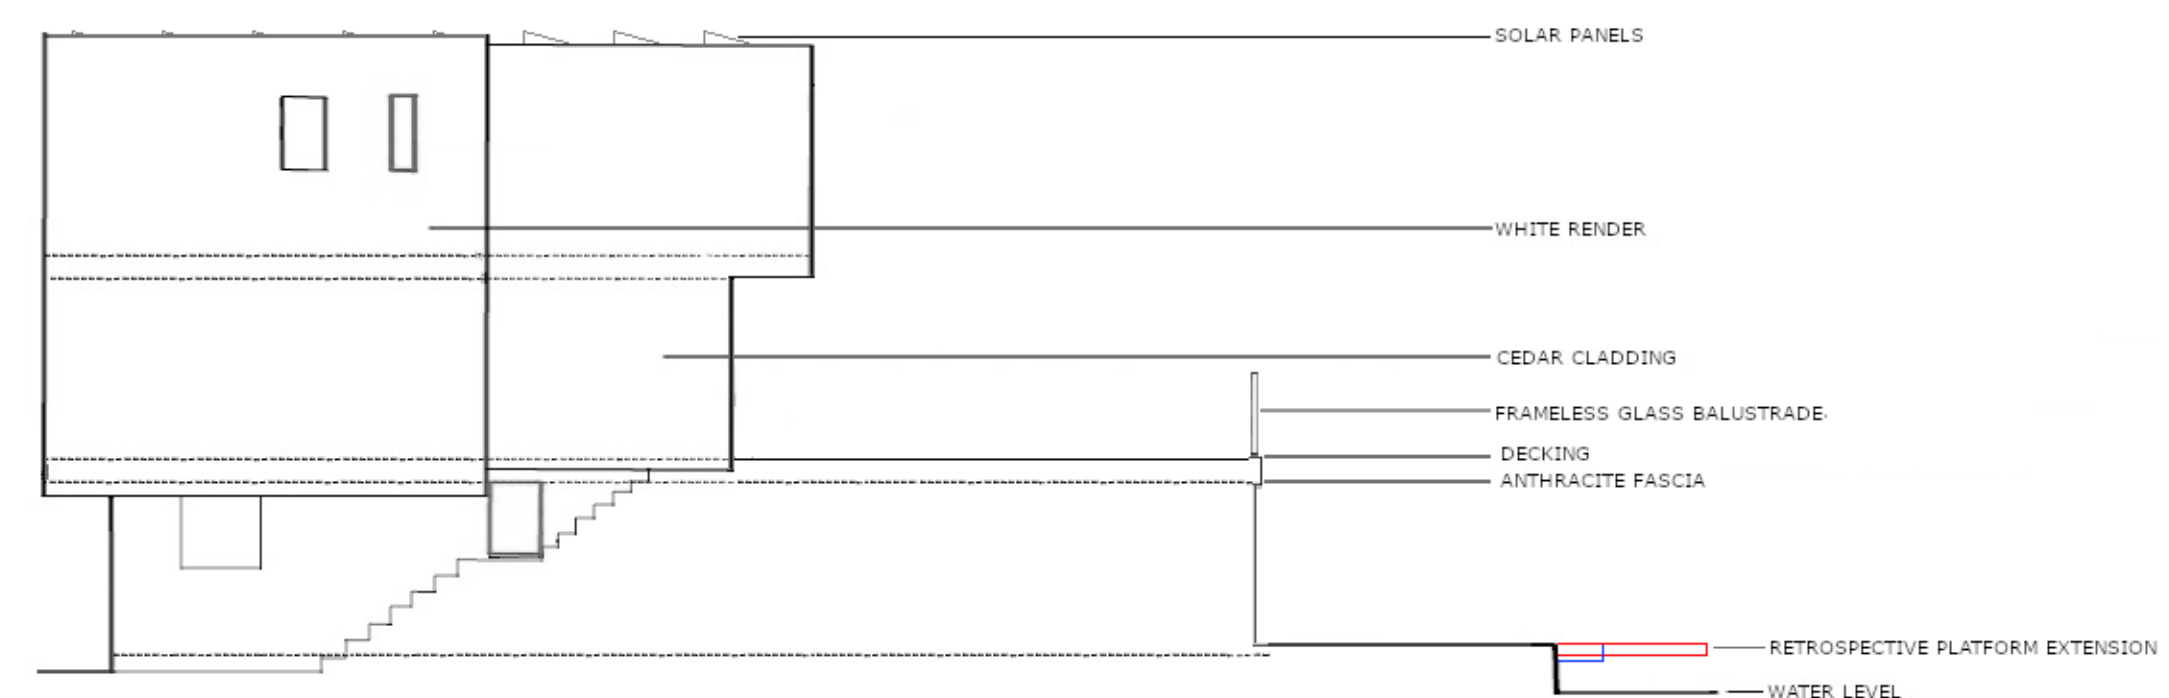

WEST ELEVATION

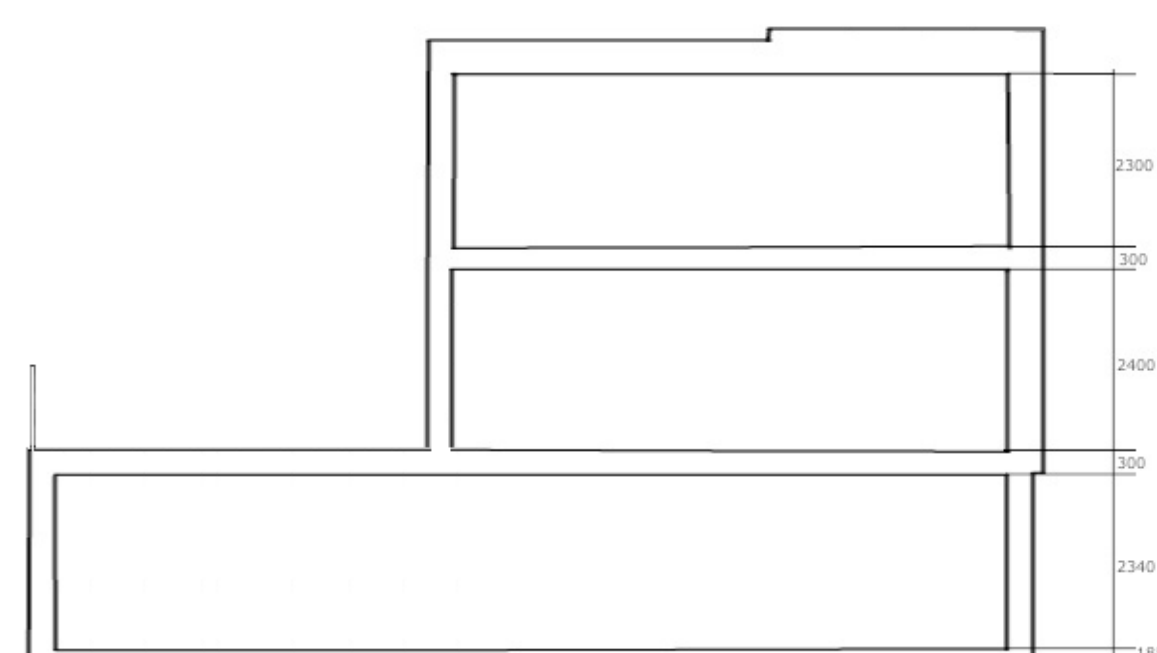

TYPICAL SECTION

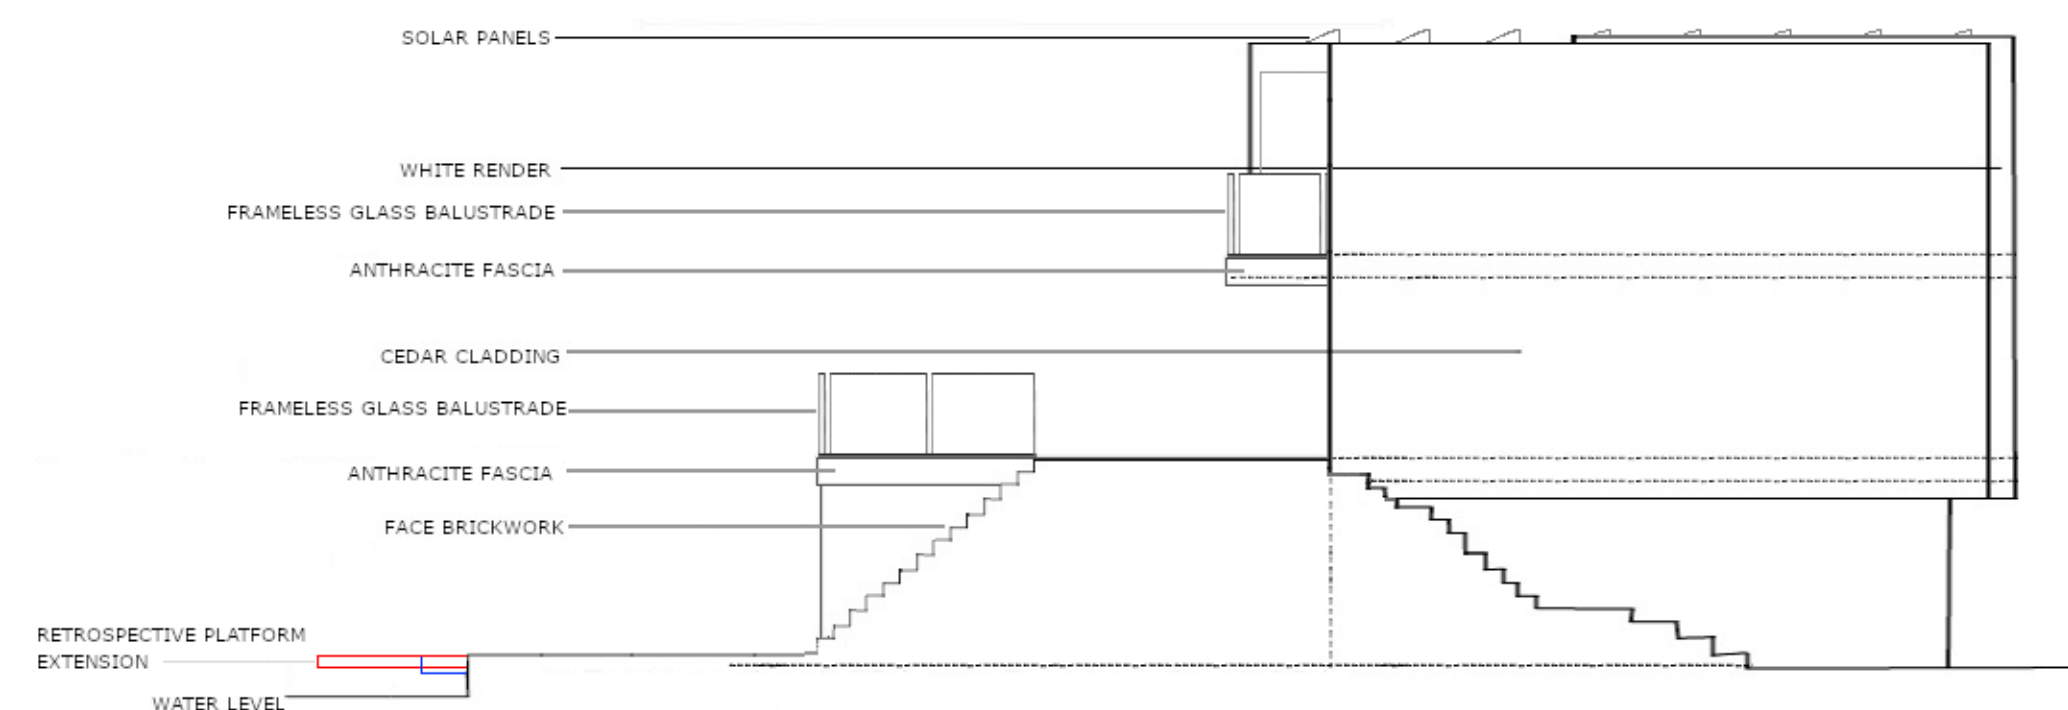

EAST ELEVATION



NOTES-
DO NOT SCALE OFF FROM THIS DRAWING. ALL
DIMENSIONS MUST BE CHECKED ON SITE. ALL
OF THE CONSTRUCTION MATERIALS AND
WORKMANSHIP MUST CONFORM WITH THE
CURRENT BUILDING REGULATIONS/
STANDARDS/CODES OF PRACTICE.

JOB -
206A BRIGHTON ROAD
LANCING
WEST SUSSEX
BN15 8LJ