
ADUR & WORTHING
PLANNING SERVICES

PLAN	AWDM/1521/13
DATE VALID	16 DEC 2013

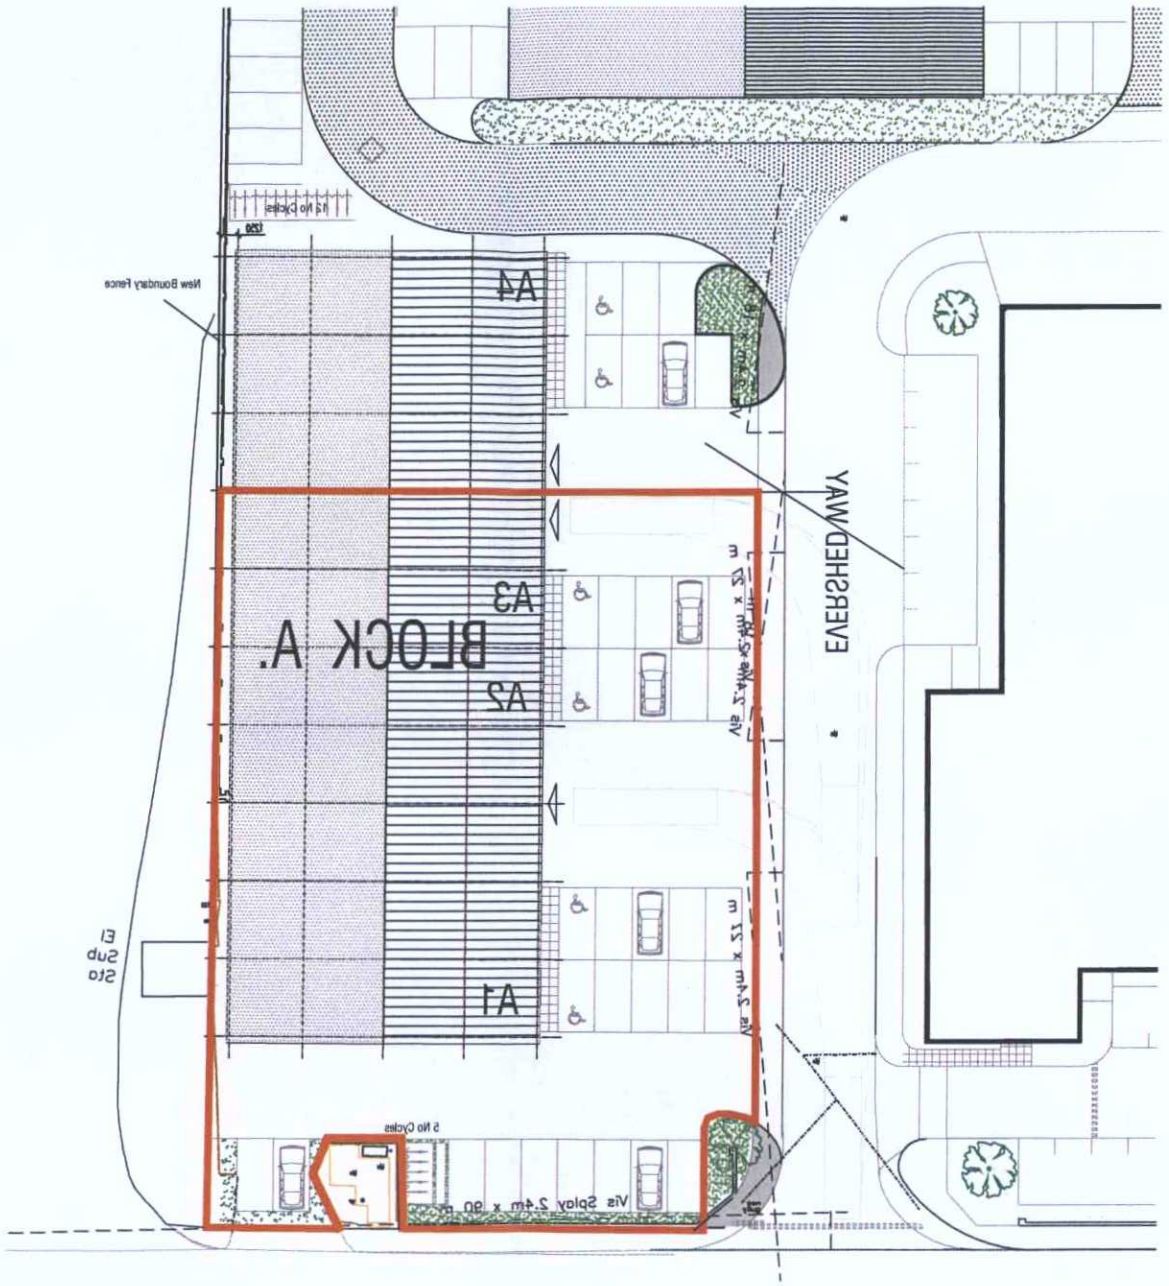

SITE PLAN
Scale: 1:500

0 5 10 20 30

REVISION

REV	DESCRIPTION	DATE

Hargreaves
Rustington House, Worthing Road, Rustington, West Sussex, BN16 3PS
Tel No: (01903) 777777 Fax No: (01903) 777700

BLOCK A Eversfied Way
Dolphin Road Shoreham

SITE PLAN

job no.	dwg no.	rev.
180 999	P202	-

scale	drawn by	date
1:100 @A3	CB	10.12.13

CAD File: V:/SHOREHAM/EVERSHED/CONSTRUCTION DRAWINGS/BLOCK A/HCCL DRAWINGS 30.10.13/REVISED PLANNING/180 - 999 P201 - P202.DWG