No dimensions to be scaled from drawing except for planning purposes.

The contractor should check all dimensions on site.

It is the contractors responsibility to ensure compliance with Building Regulations.

C.D.M. Regs. 2015. The Client is advised of his responsibilities to appoint a Planning Supervisor under these Regs. All works to comply with the C.D.M. Regs. 2015.

The Party Wall Act. 1996 The property owner is advised of the requirements of the Act, & the requirement to serve a Party Wall Notice on any adjoining owners as required under the act.

REVISIONS:

.

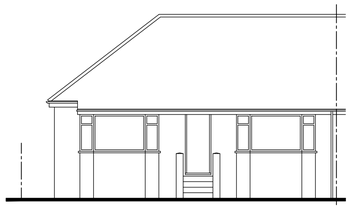

FRONT ELEVATION

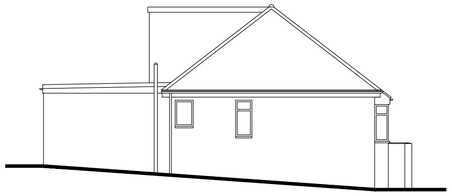

SIDE ELEVATION

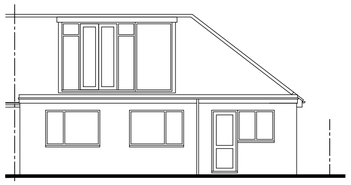

REAR ELEVATION

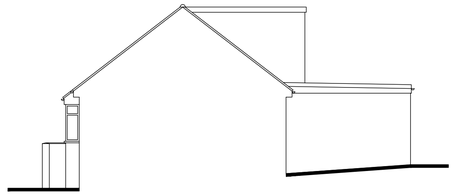

SIDE ELEVATION

EXISTING ELEVATIONS

Scale 1:100

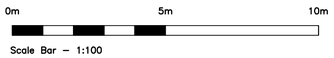

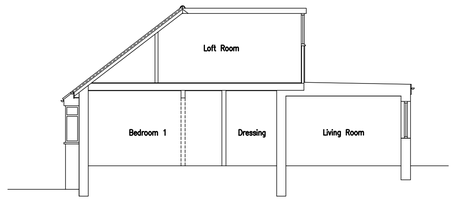

EXISTING SECTION

Scale 1:100

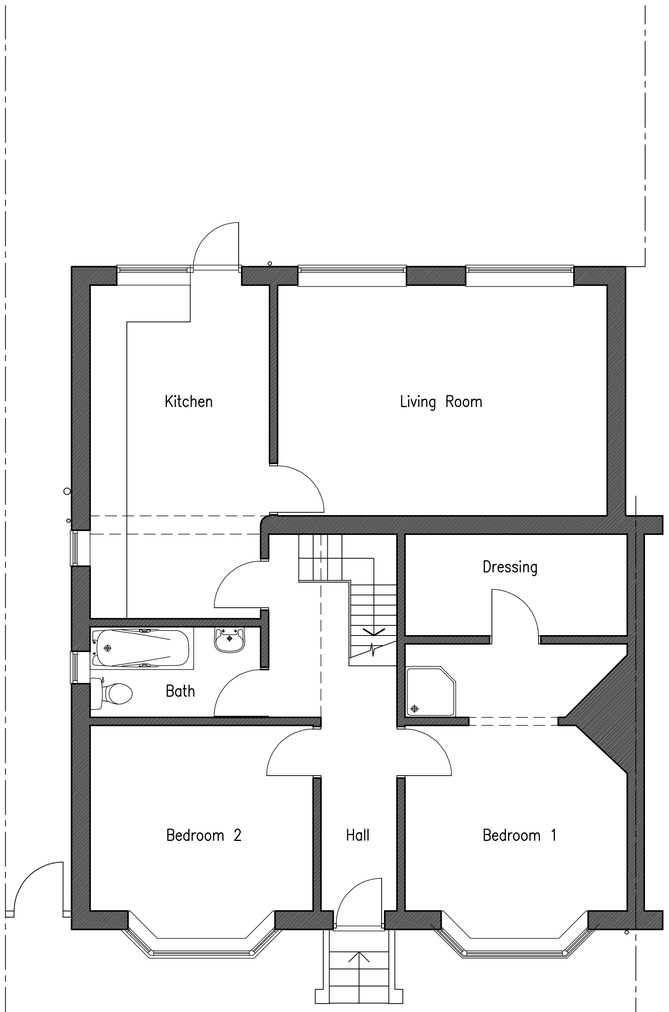

GROUND FLOOR
EXISTING FLOOR PLANS

Scale 1:50



FIRST FLOOR



LOCATION PLAN

Scale 1:1250

Information supplied based on Promap. All dimensions and distances subject to an accurate site survey being undertaken.

ADCS
Architectural Design
Computer Services

30 Foxley Lane
Worthing
West Sussex
BN13 3AD
Tel: 01903 260701
E-mail:
adcs@sky.com

Client

MRS T. ROBINSON

Project

PROPOSED ROOF EXTENSION
24 BUSTICLE LANE
SOMPTING
WEST SUSSEX BN15 0DJ

Drawing

EXISTING FLOOR PLANS & ELEVATIONS

Scale	Date	Drawn
1:50 & 1:100 @ A1	14.10.19	TP

Drawing No. 1425/P01

Revision