


## PROPOSED SITE CROSS SECTION

Scale 1:100

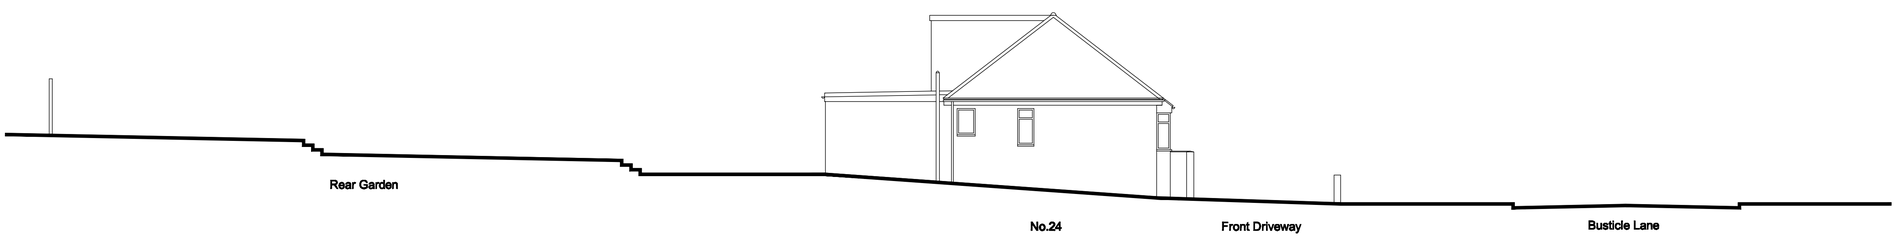


## EXISTING SITE CROSS SECTION

Scale 1:100

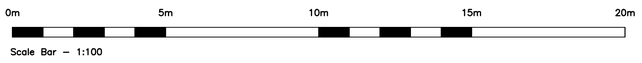


No dimensions to be scaled from drawing except for planning purposes.

The contractor should check all dimensions on site.

It is the contractors responsibility to ensure compliance with Building Regulations.

C.D.M. Regs. 2015. The Client is advised of his responsibilities to appoint a Planning Supervisor under these Regs. All works to comply with the C.D.M. Regs. 2015.

The Party Wall Act. 1996 The property owner is advised of the requirements of the Act, & the requirement to serve a Party Wall Notice on any adjoining owners as required under the act.

REVISIONS:

A. 30.01.20 Rear Box dormer decreased in depth to provide a 250mm distance to existing eaves.

ADCS
Architectural Design
Computer Services
30 Foxley Lane
Worthing
West Sussex
BN13 3AD
Tel: 01903 260701
E-mail:
adcs@sky.com

Client

MRS T. ROBINSON

Project

PROPOSED ROOF EXTENSION
24 BUSTICLE LANE
SOMPTING
WEST SUSSEX BN15 0DJ

Drawing

EXISTING & PROPOSED
SITE CROSS SECTIONS

| Scale | Date | Drawn |
|---|---|---|
| 1:100 @ A1 | 14.10.19 | TP |

| Drawing No. | Revision |
|---|---|
| 1425/P03 | A |