

Block Plan 1:500

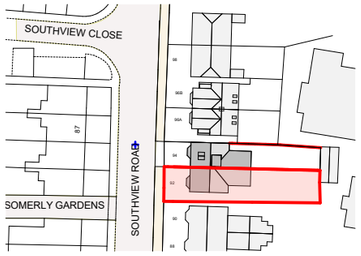

Location Plan 1:1250

N



PROPOSED DROP KERB



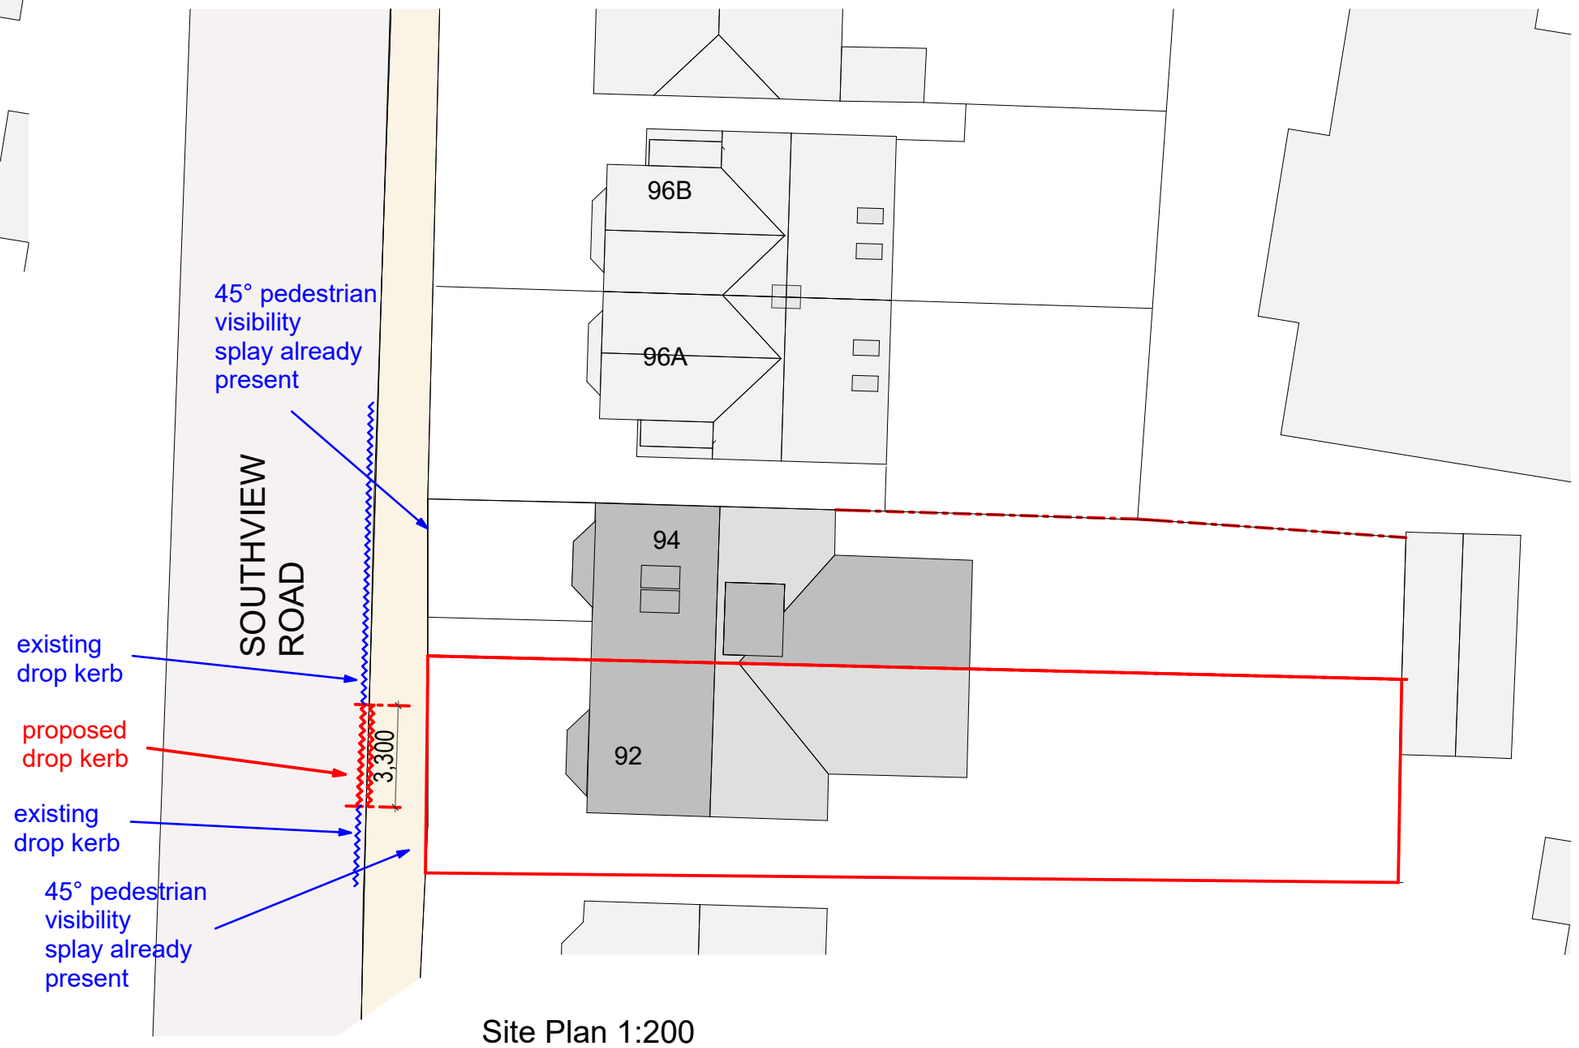

Site Plan 1:200

0 2 4 6 8
METRES

extension of dropped kerb to allow unhindered use of existing parking hardstanding.

Drop Kerb for Highway Crossover

92 Southview Road

Feb 2020
as shown@ A3

20-04_P1

circle 25

Architectural Design
Planning

phone 07984 207786
email office@circle25.co.uk