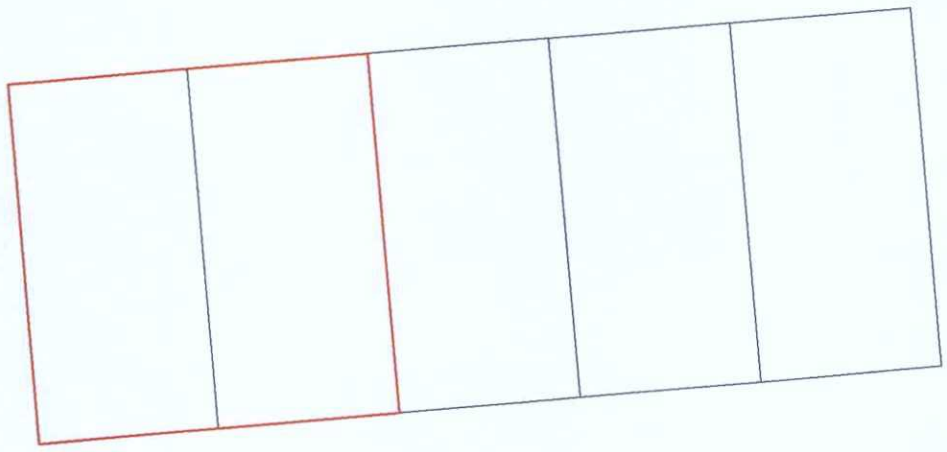

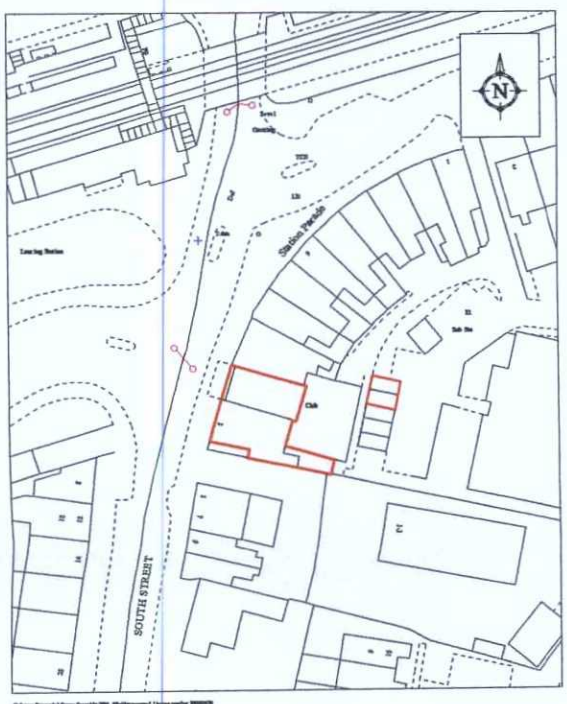

Location plan Scale 1:1250



Scale 1:500

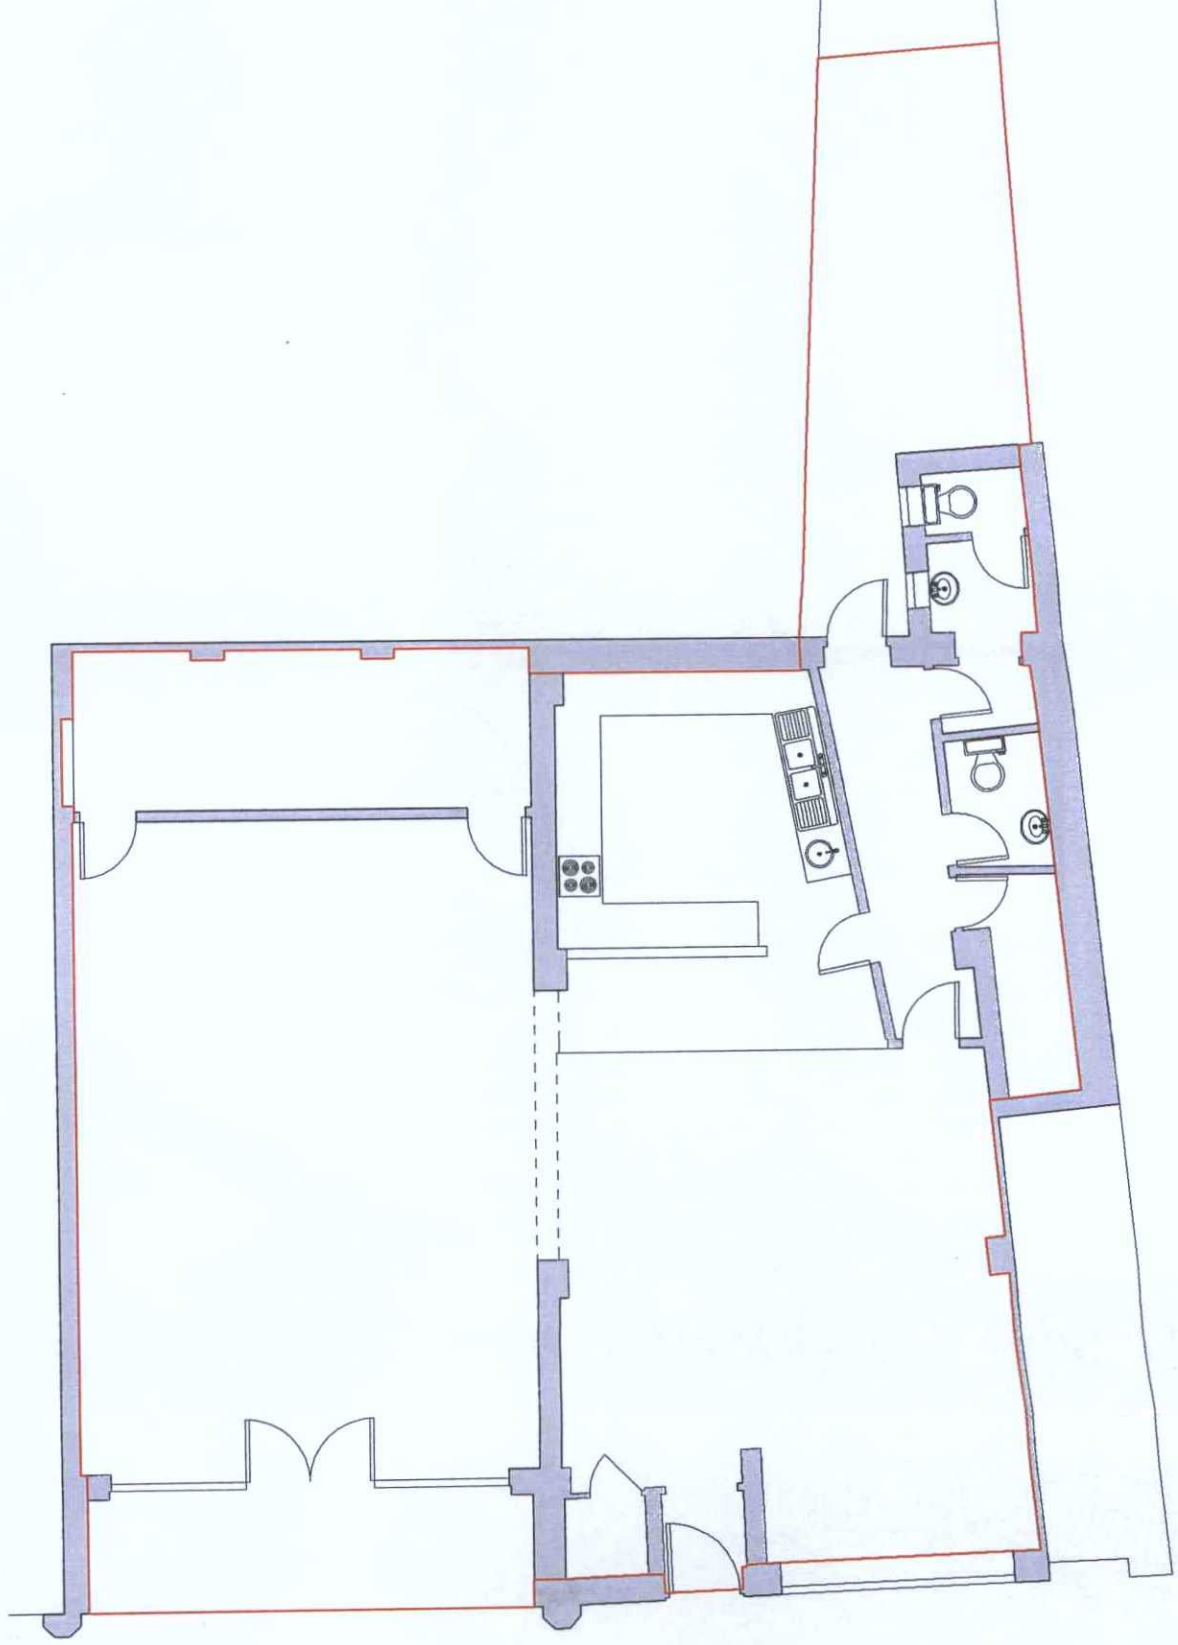

Ground Floor

DATE VALID
- 4 JUN 2014
PLAN
AWDM/0708/14
ADUR & WORTHING
PLANNING SERVICES

2 4 6 8 10 Feet
1 2 3 Metres

Trueplan
Trueplan (UK) Ltd
Bank Chambers
36 Mount Pleasant
Tunbridge Wells
Kent TN1 1RB

Railway Station Cafe, 11 Station Parade, South Street,
Lancing, West Sussex, BN15 8AA

Scale 1:100 @A3
Drawing no: 218473449
Drawn on: 21/03/2014
Revision 0