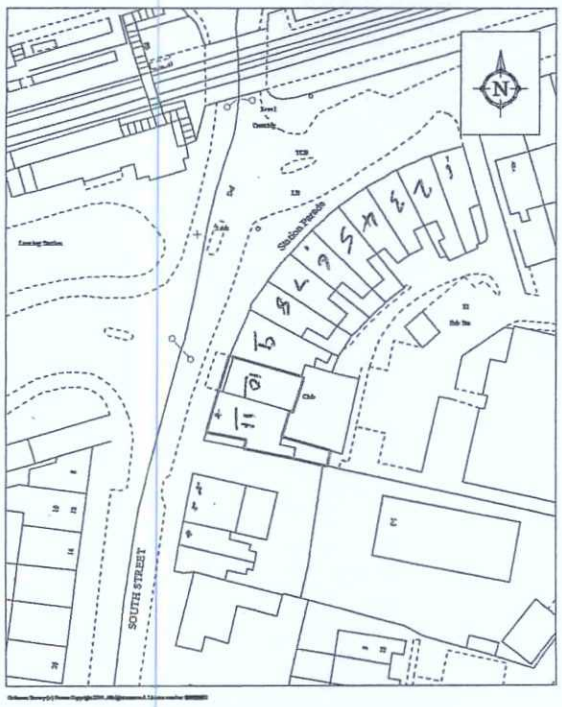

Location plan Scale 1:1250

Scale 1:500

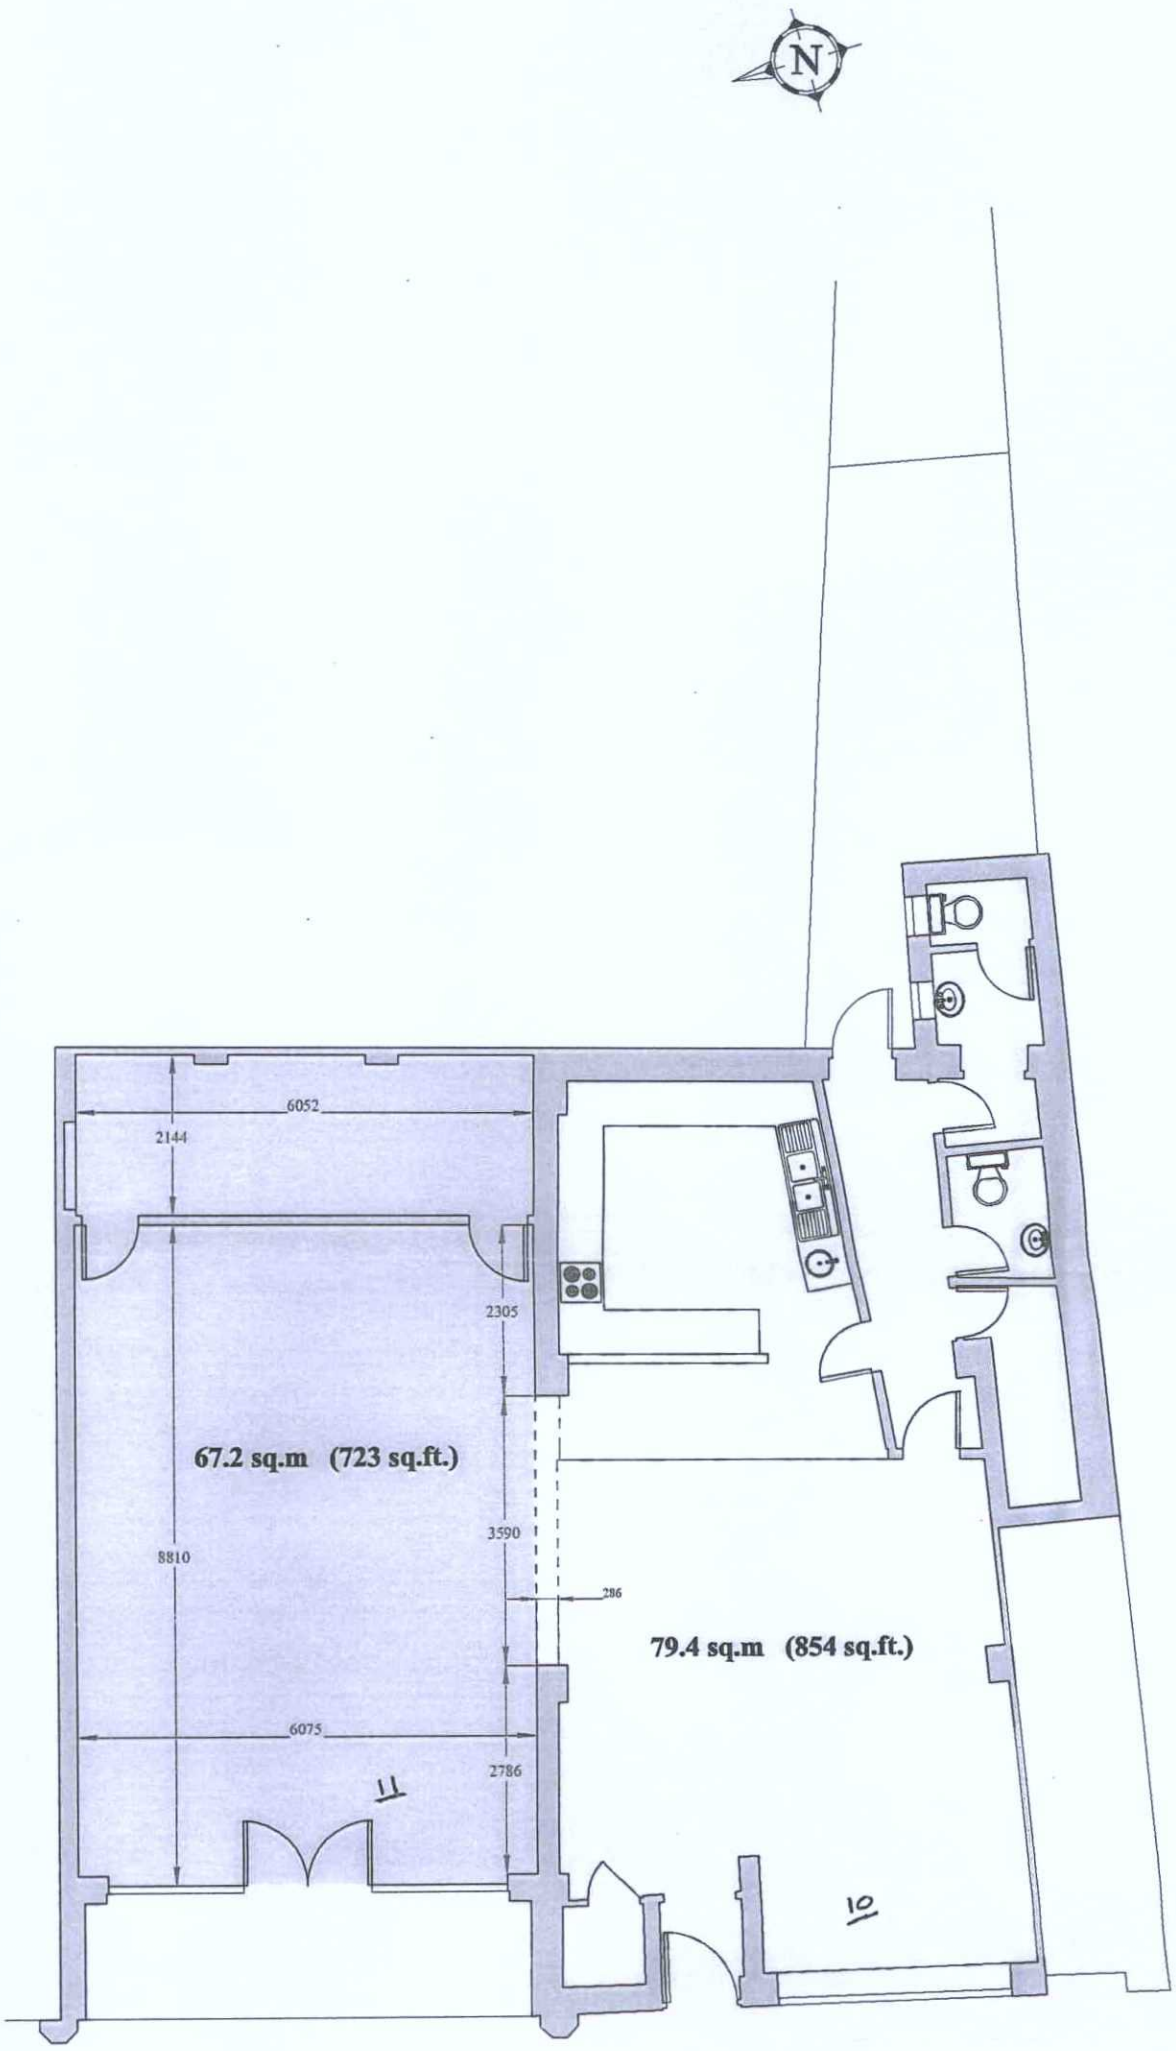

Ground Floor

ADUR & WORTHING PLANNING SERVICES

PLAN AWDM/ 0782/14.

DATE VALID - 4 JUN 2014

2 4 6 8 10 Feet
1 2 3 Metres

Trueplan (UK) Ltd
Bank Chambers
36 Mount Pleasant
Tunbridge Wells
Kent TN1 1RB

Trueplan

Change of use plan:
Railway Station Cafe, 11 Station Parade, South Street, Lancing, West Sussex, BN15 8AA

Scale 1:100 @A3
Drawing no: 218473449
Drawn on: 21/03/2014
Revision 0