



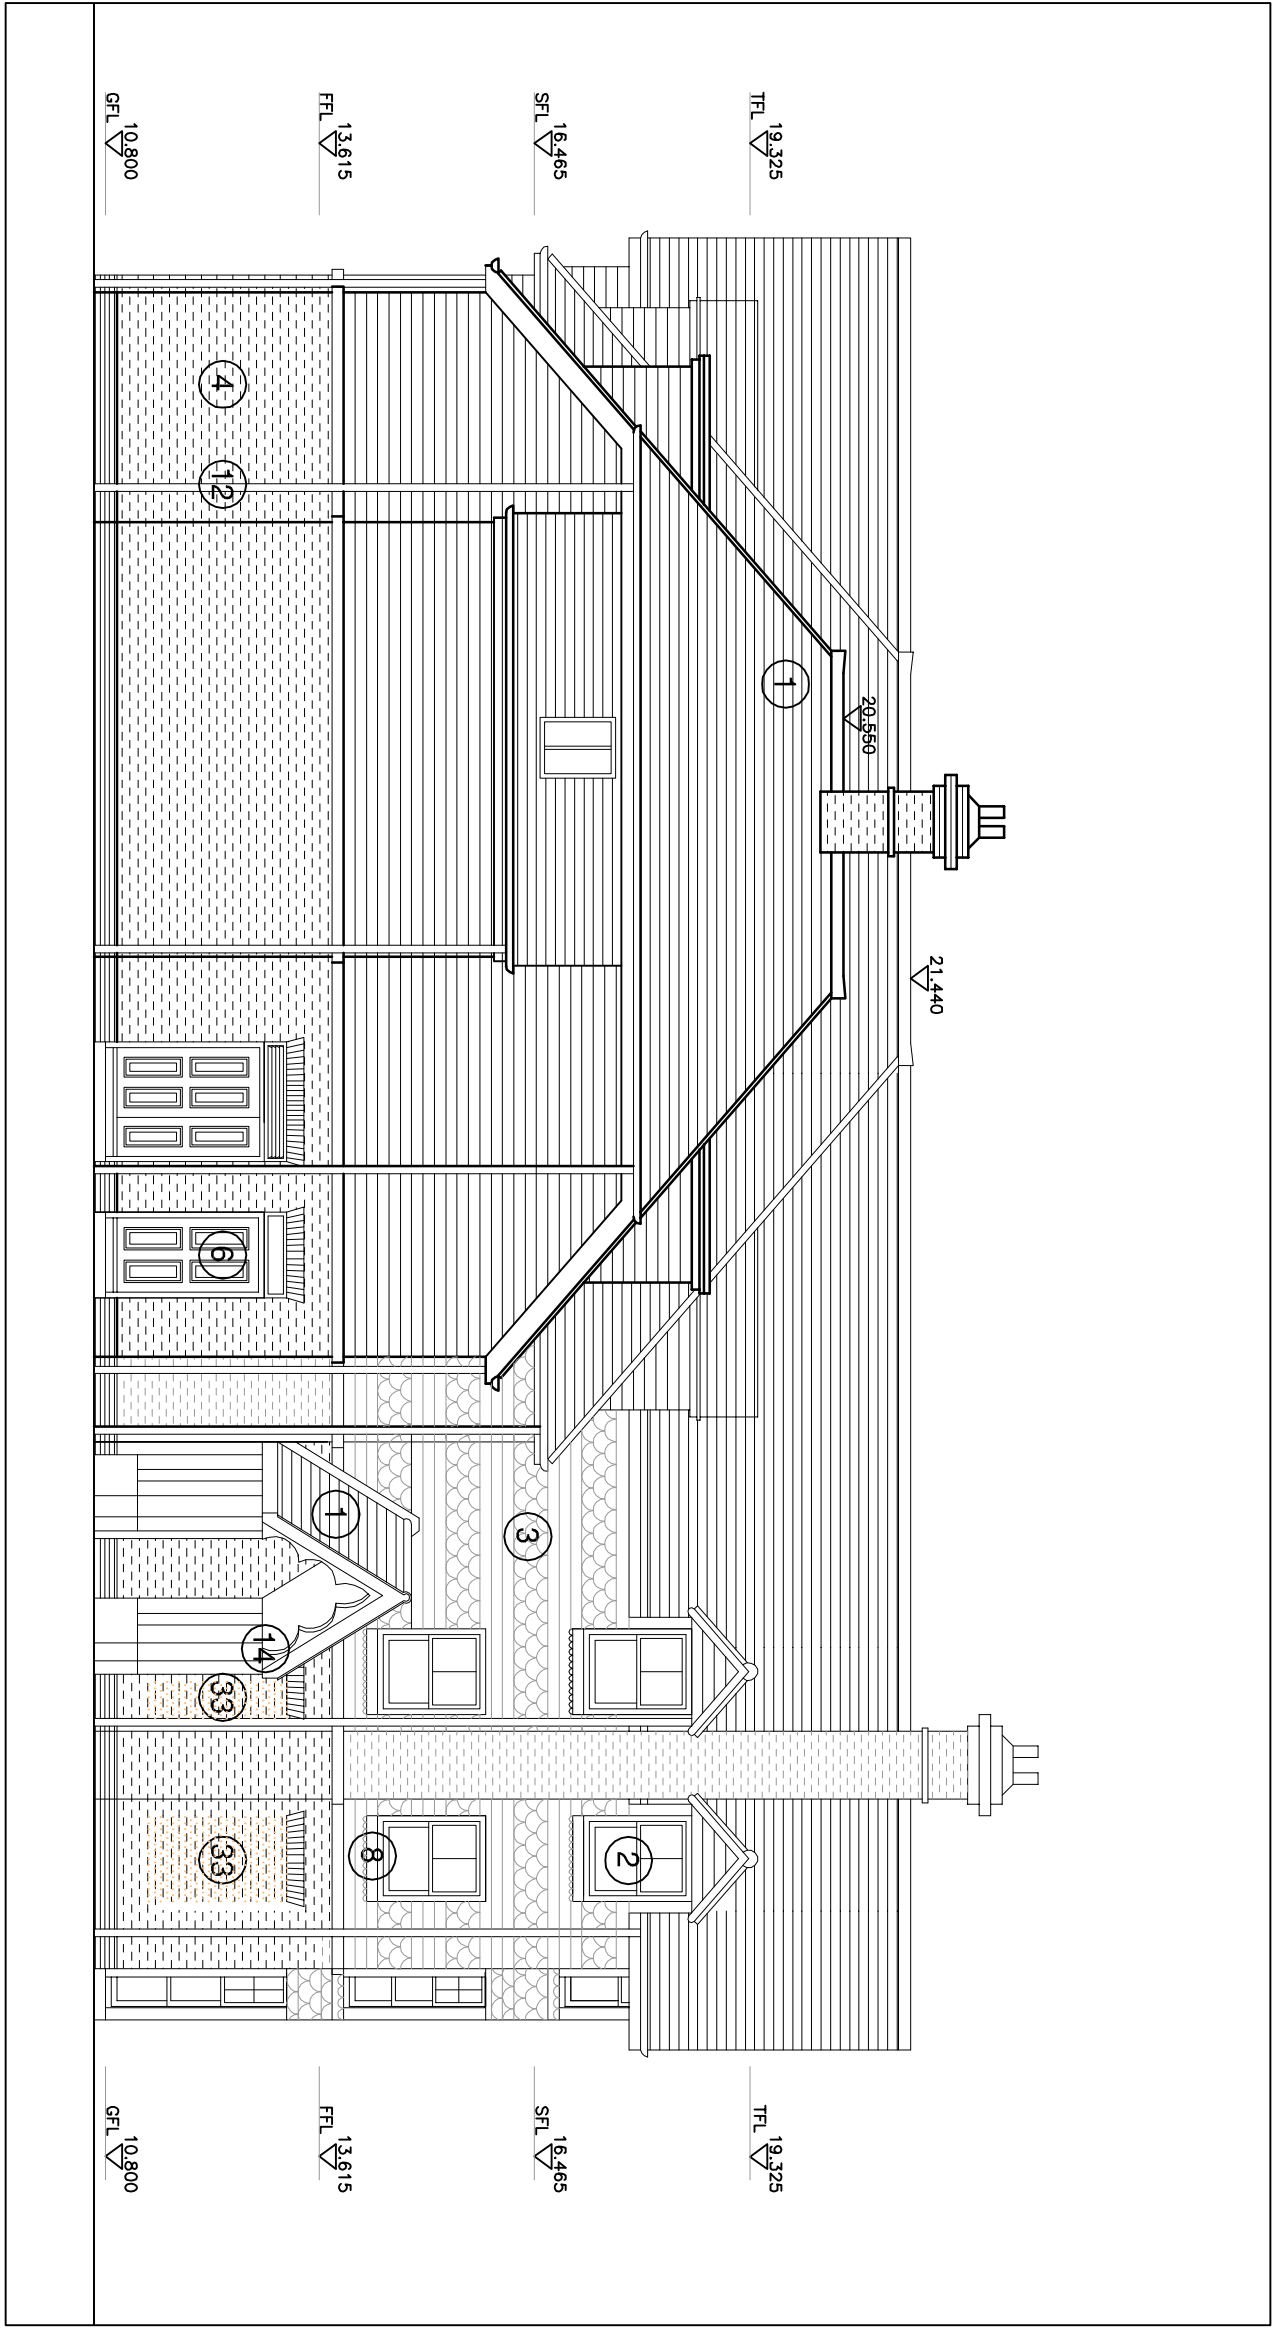


1:100 North-West (side) elevation as Proposed

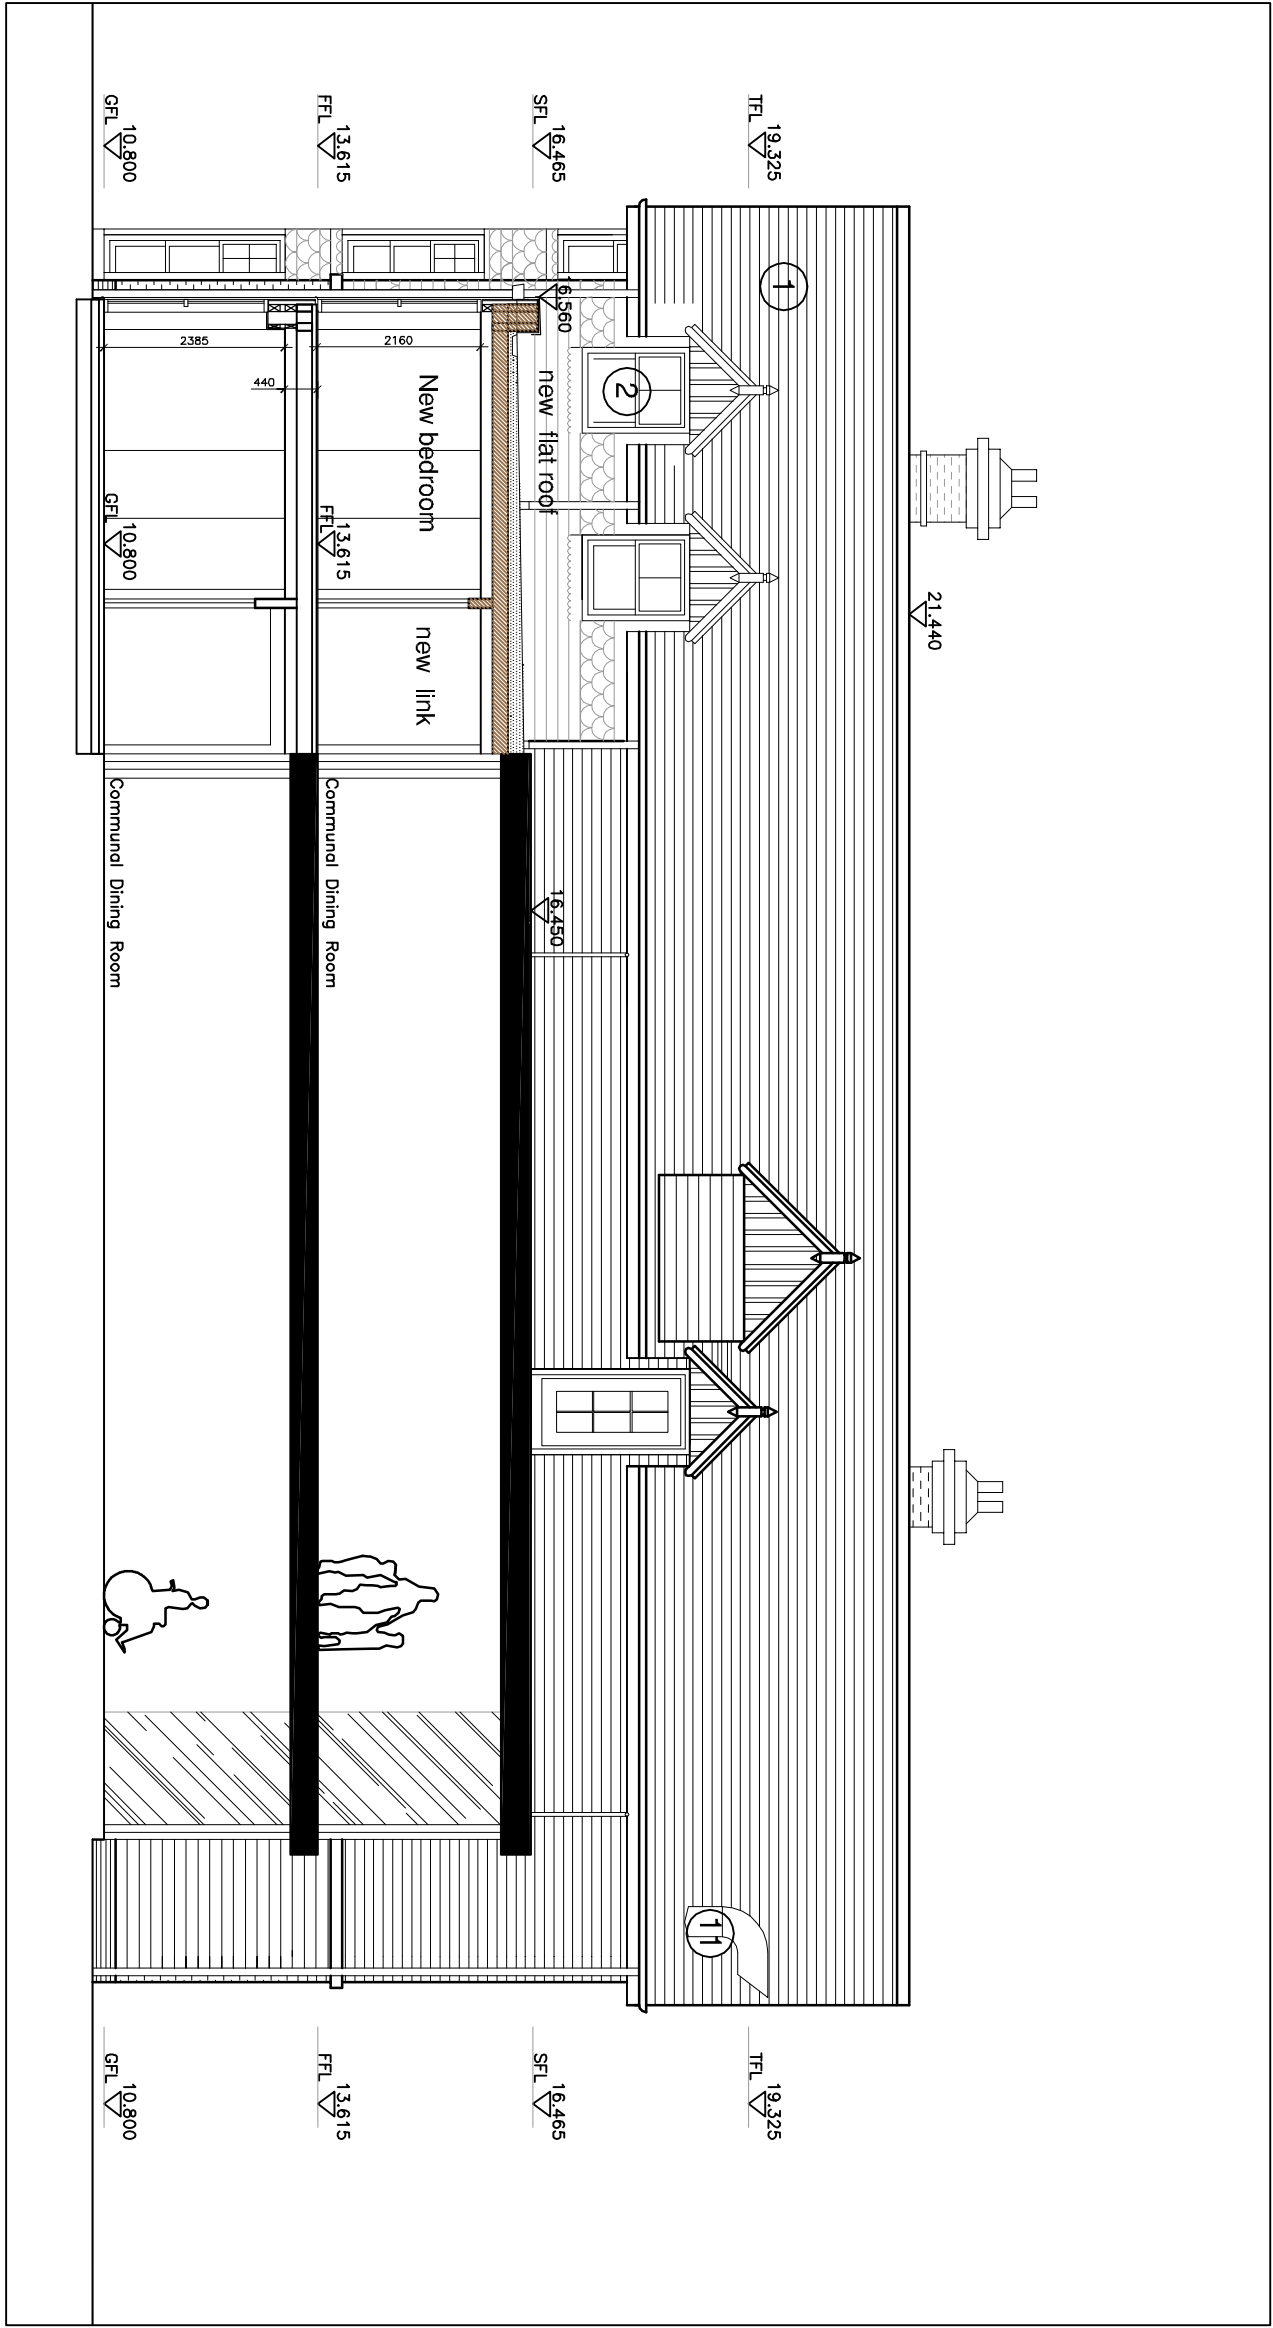


1:100 South-East (side) elevation & part section as Proposed

- Existing clay roof tiles
 - Existing uPVC windows
 - Existing banded / Ornamental hanging tiles
 - Existing brick facing
 - Existing render finish
 - Existing painted timber doors
 - Existing cast stone cills
 - Existing flashed lead cills
 - Existing fixed double glazed curtain wall
 - Existing lead sheet roof and lead flashing
 - Existing uPVC rainwater pipes
 - Existing glass balustrade
 - Painted timber
- Existing openings blocked up with fair faced brickwork to match existing (subject to separate application)
 - Photovoltaic panels (subject to separate application)
 - New PPC aluminium windows
 - New glass rainscreen cladding
 - New uPVC rainwater pipe to match existing

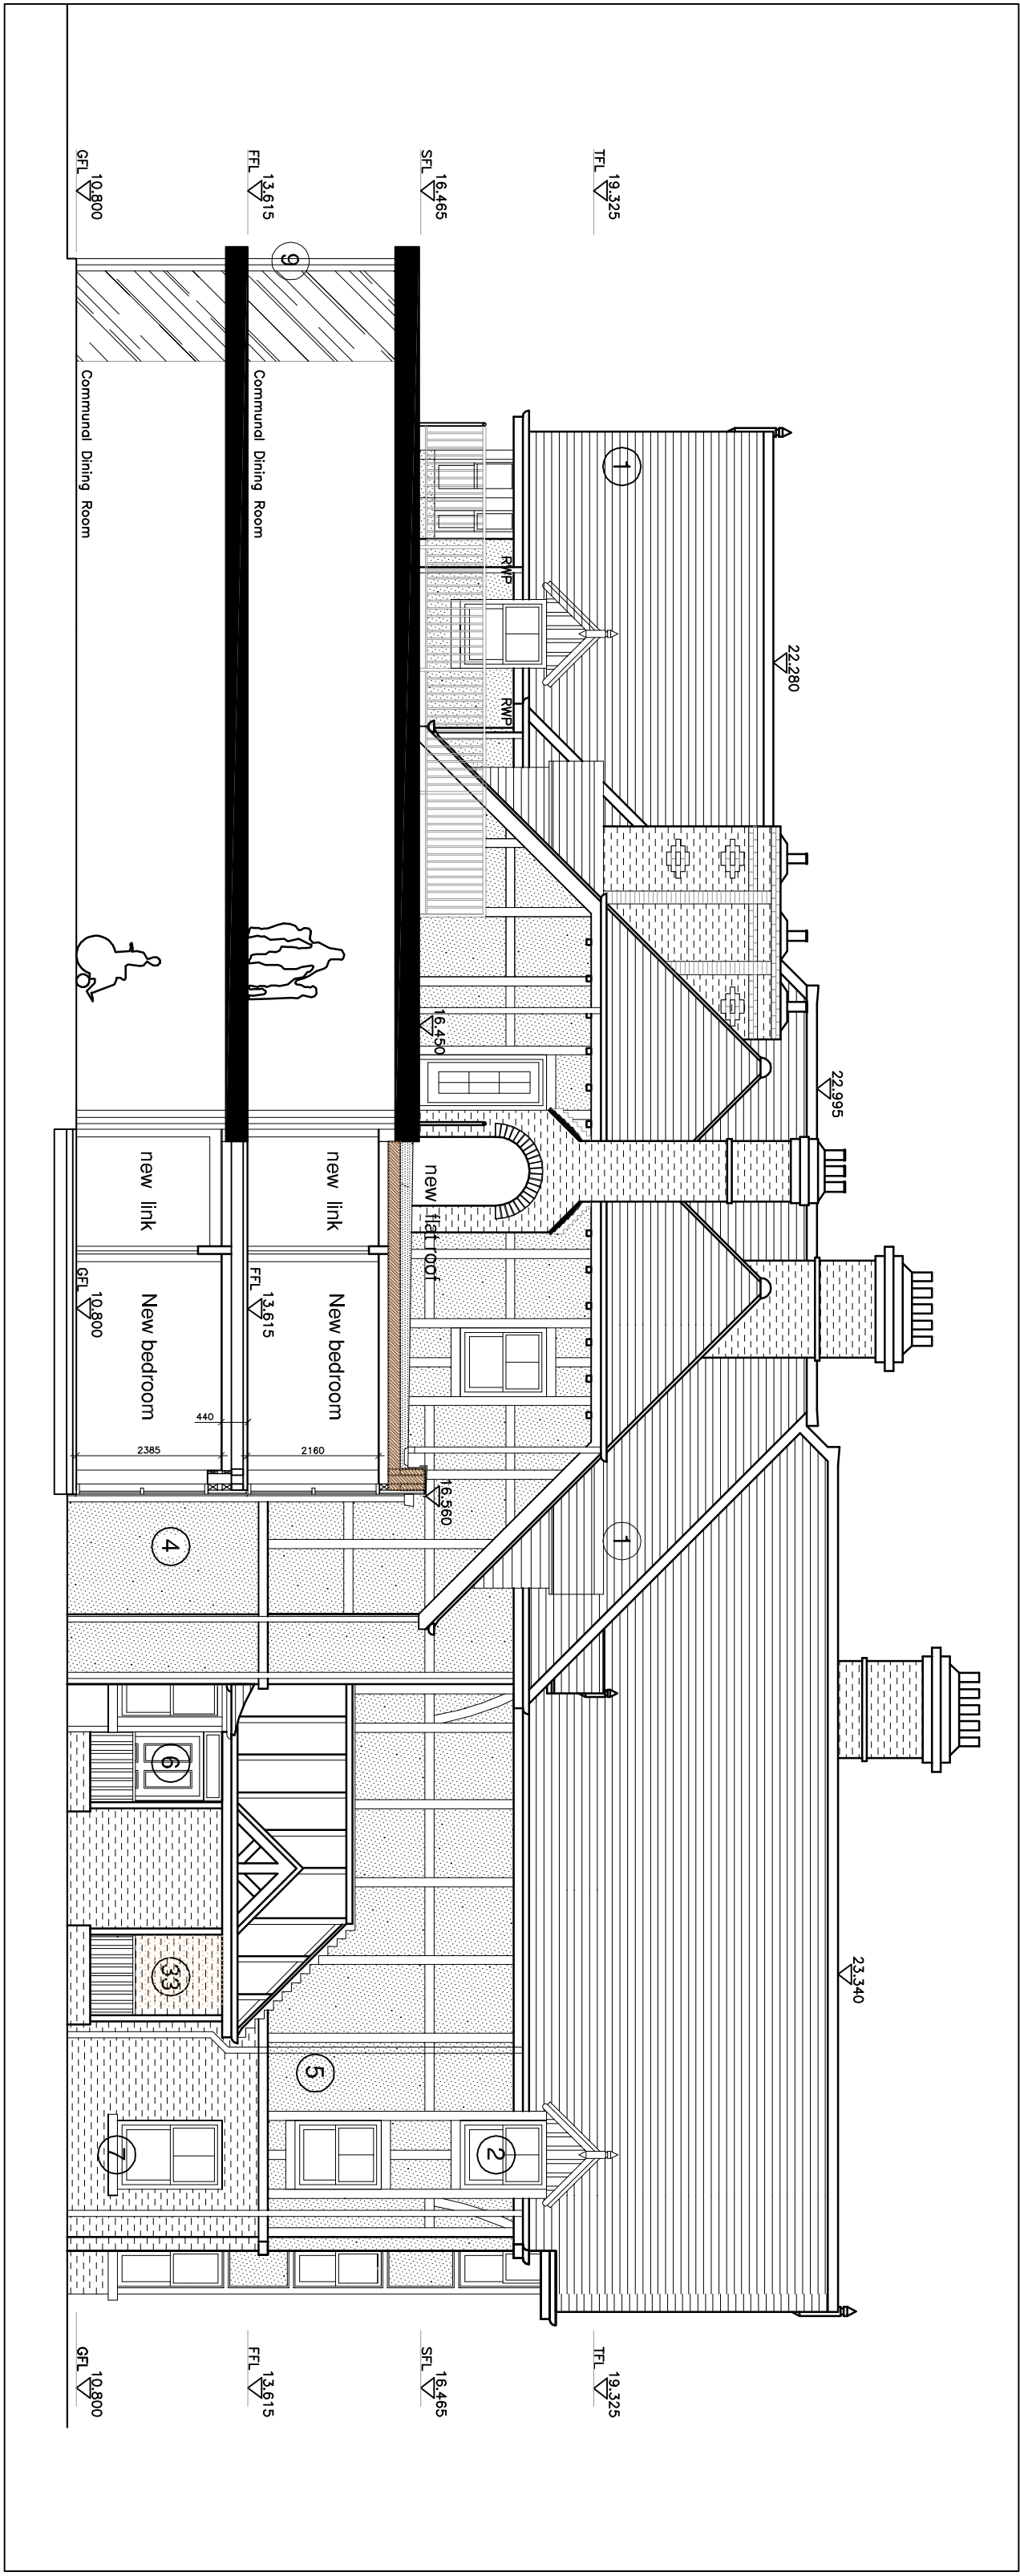

1:100 North-West (side) elevation & part section as Proposed

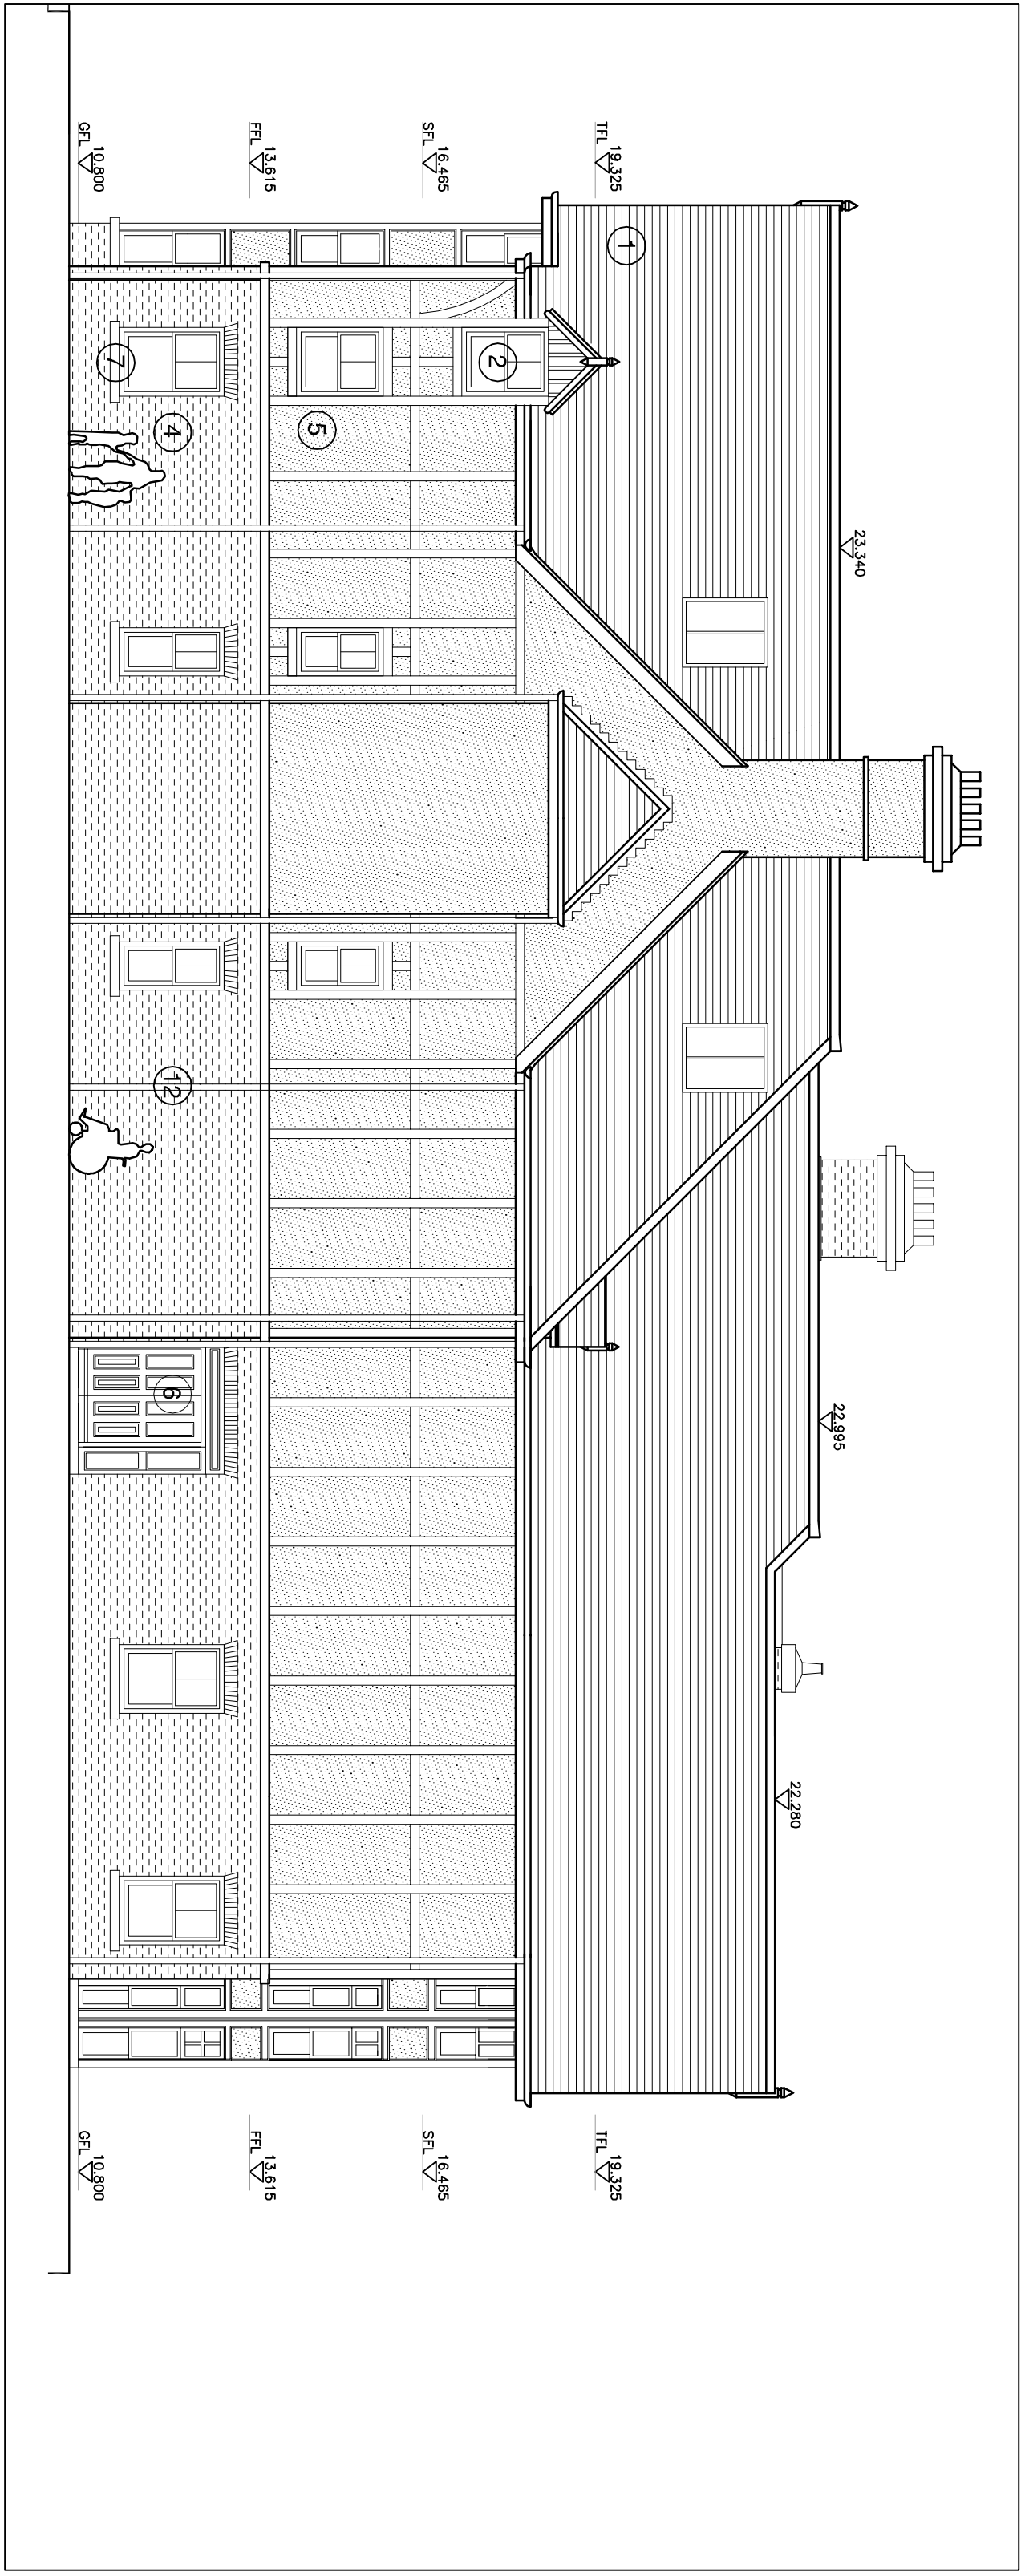

1:100 South-East (rear) elevation as Proposed

PLANNING

AL2/2/16
2501.4 - Extensions and alterations to
Unifield Care Home - SCHEME B
Elevations as proposed - Sheet 2 of 2
1:100 @ A1
Nov 2025

saville jones

consultants