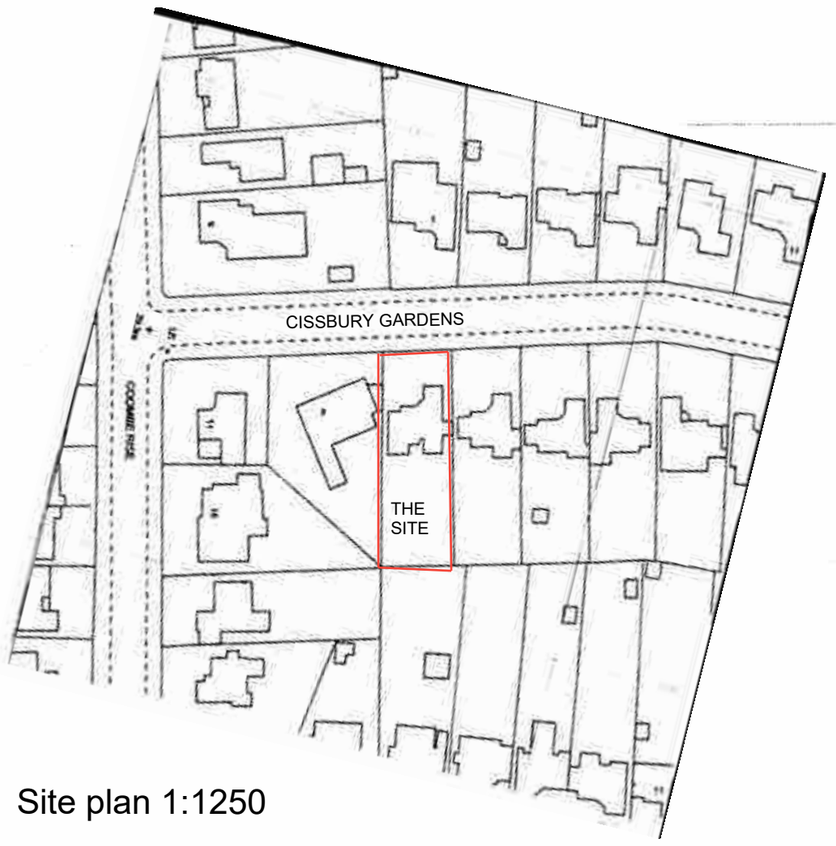

Site plan 1:1250

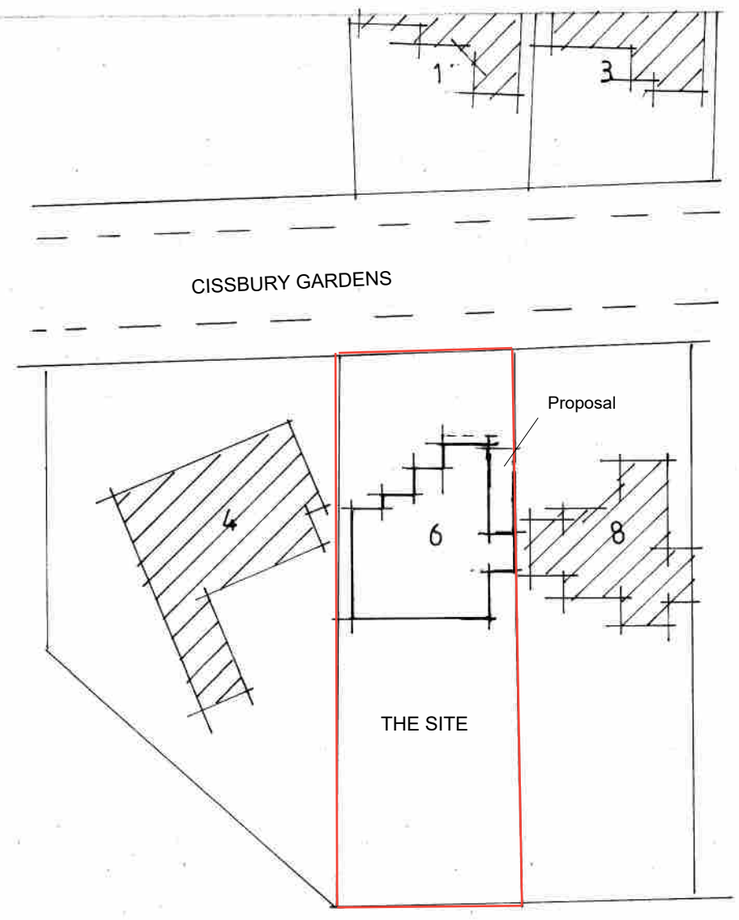

Block plan 1:500

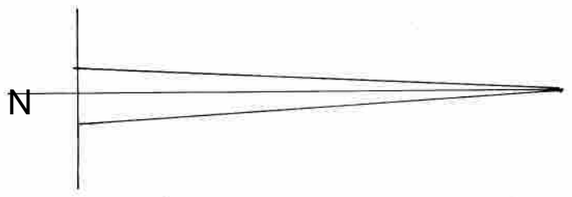

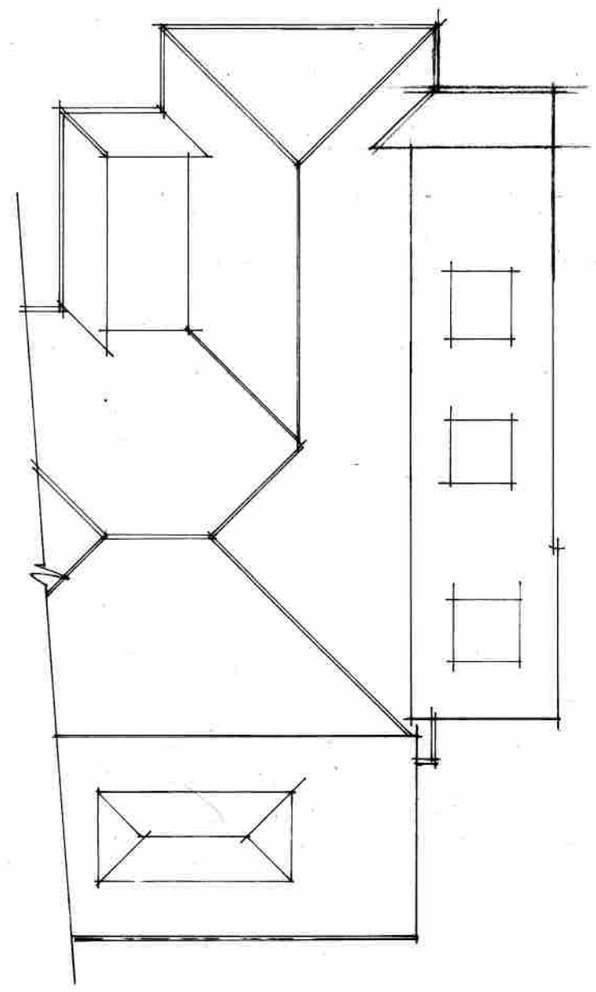

Proposed roof 1:100

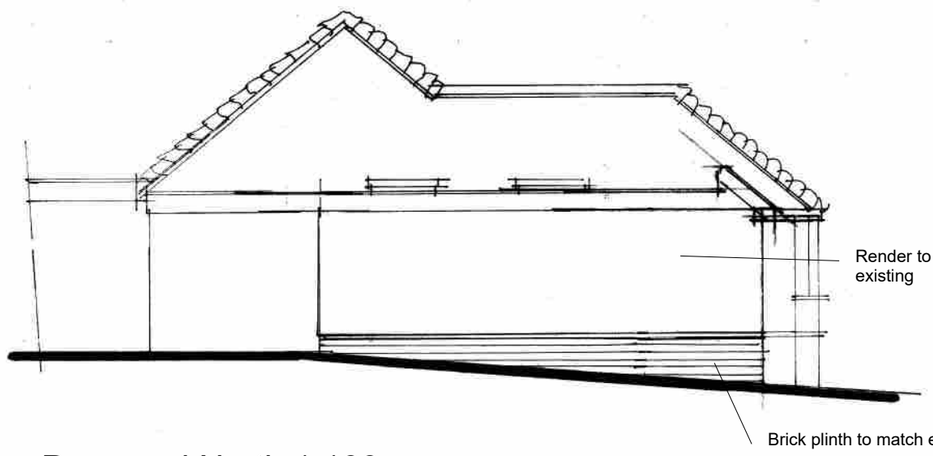

Proposed North 1:100

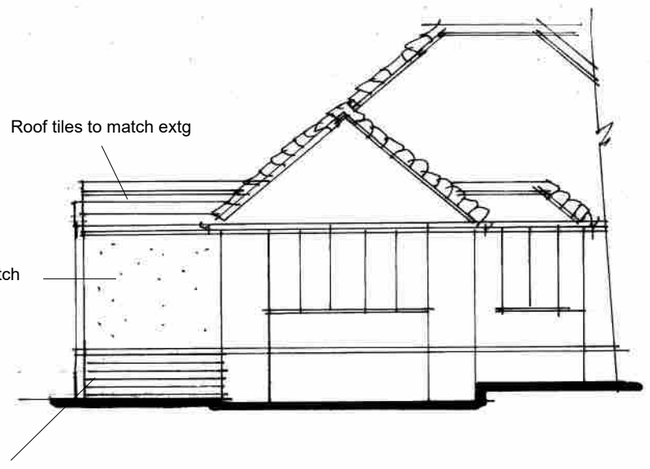

West

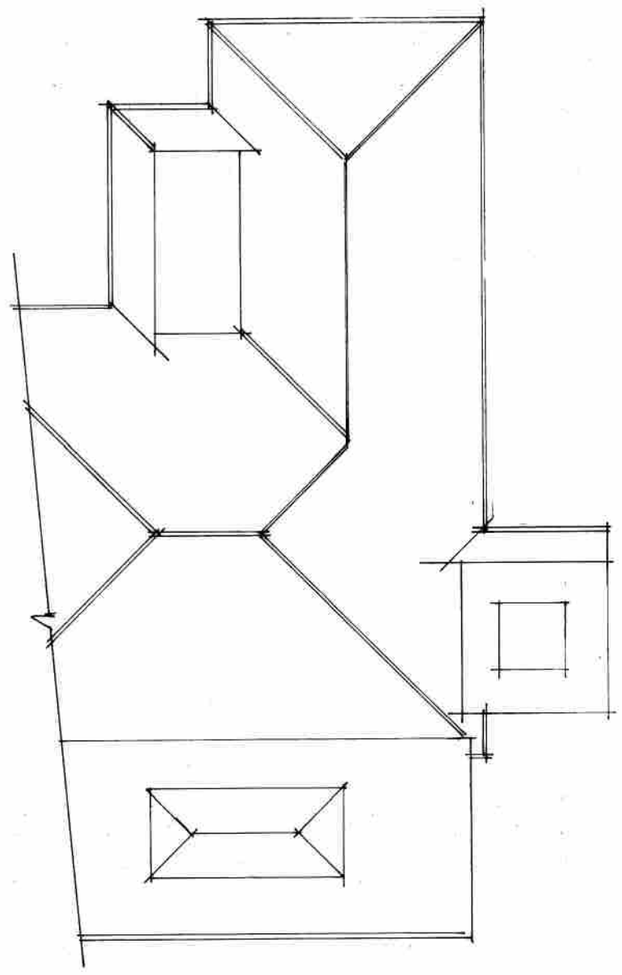

Existing roof 1:100

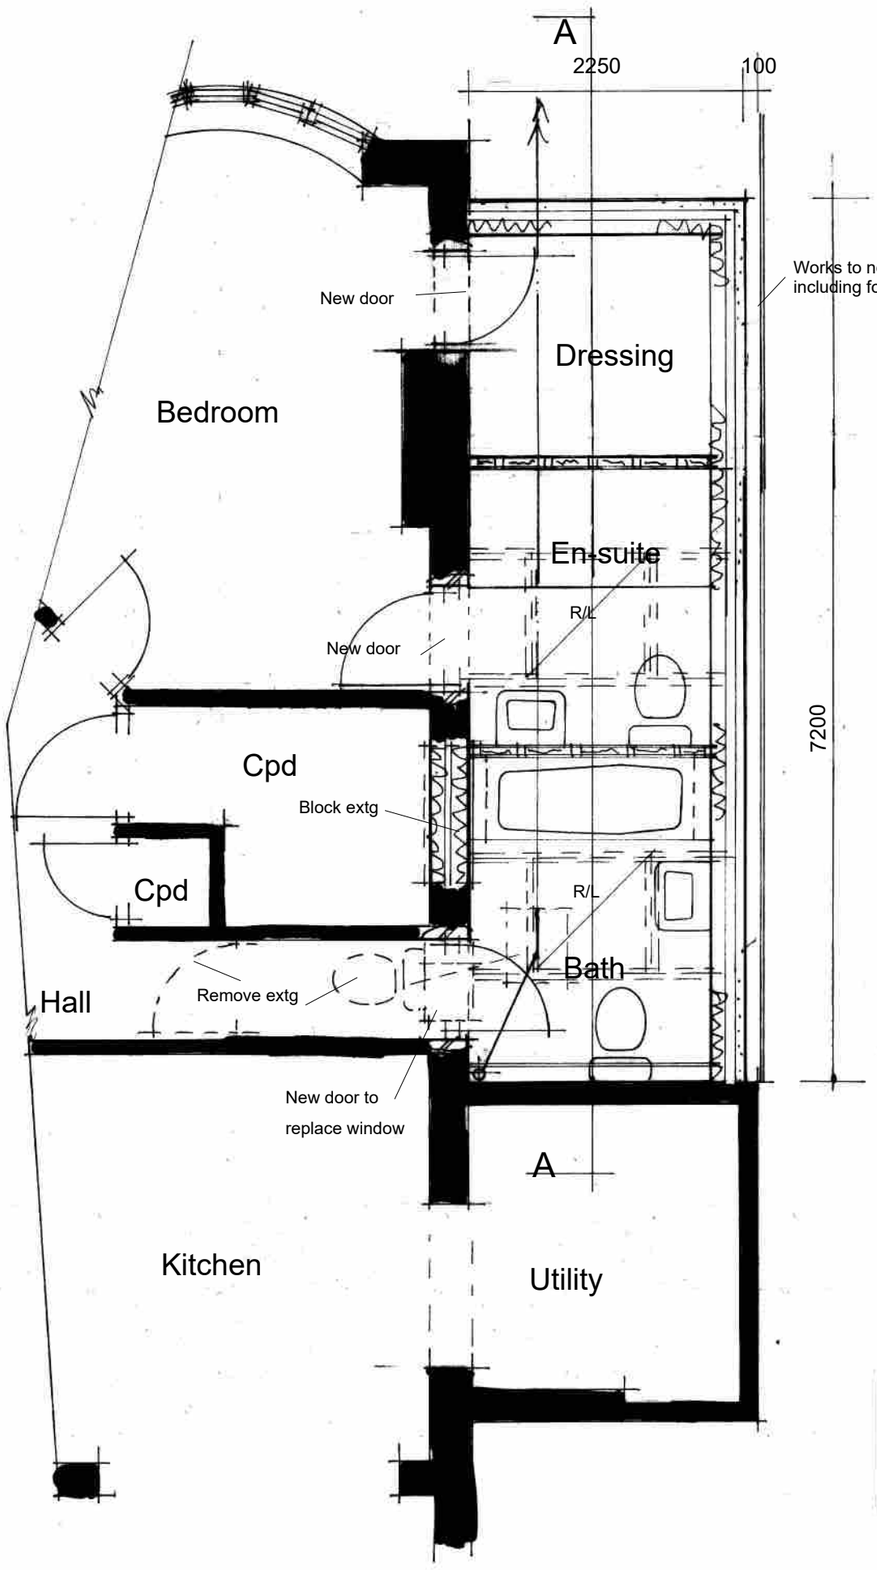

Plan 1:50

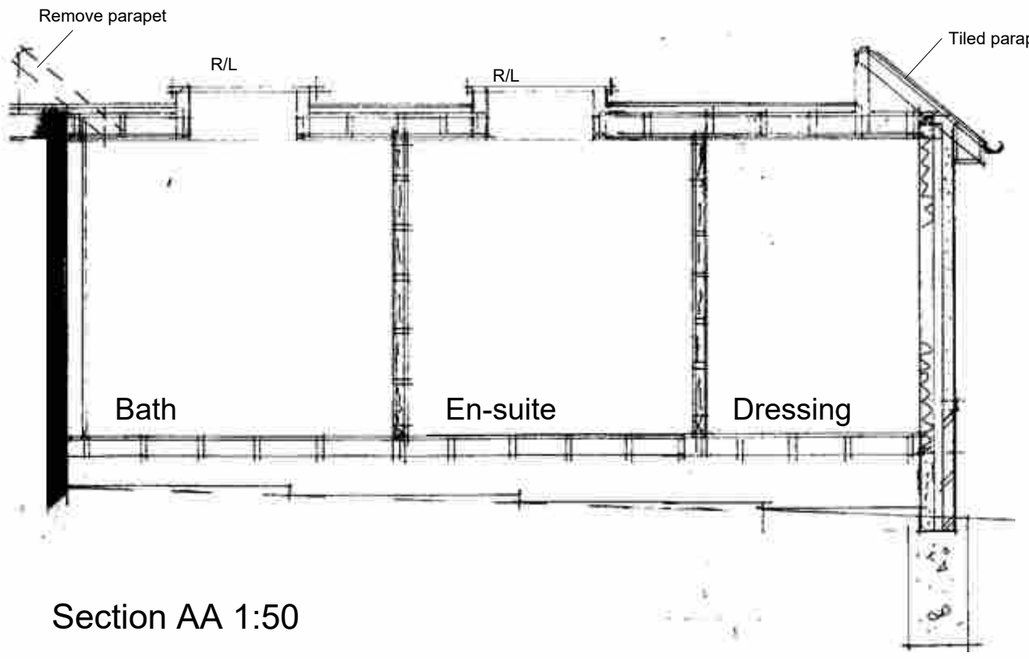

Section AA 1:50

AJ SALTER & SON
Architectural Technicians
and Surveyors
50 WINDSOR ROAD, WORTHING,
WEST SUSSEX, BN11 2LY
Tel/Fax: (01903 209496)
E-mail: ajsalterandson@hotmail.com

C			
B			
A			
Client	Mr & Mrs Miles		
Address	6 Cissbury Gardens : Worthing		
Drawing	EXTENSION AND ALTERATIONS		No. 4024:1
Scale	1:50 1:100 1:500 1:1250	Drawn IS	Date Feb 25