


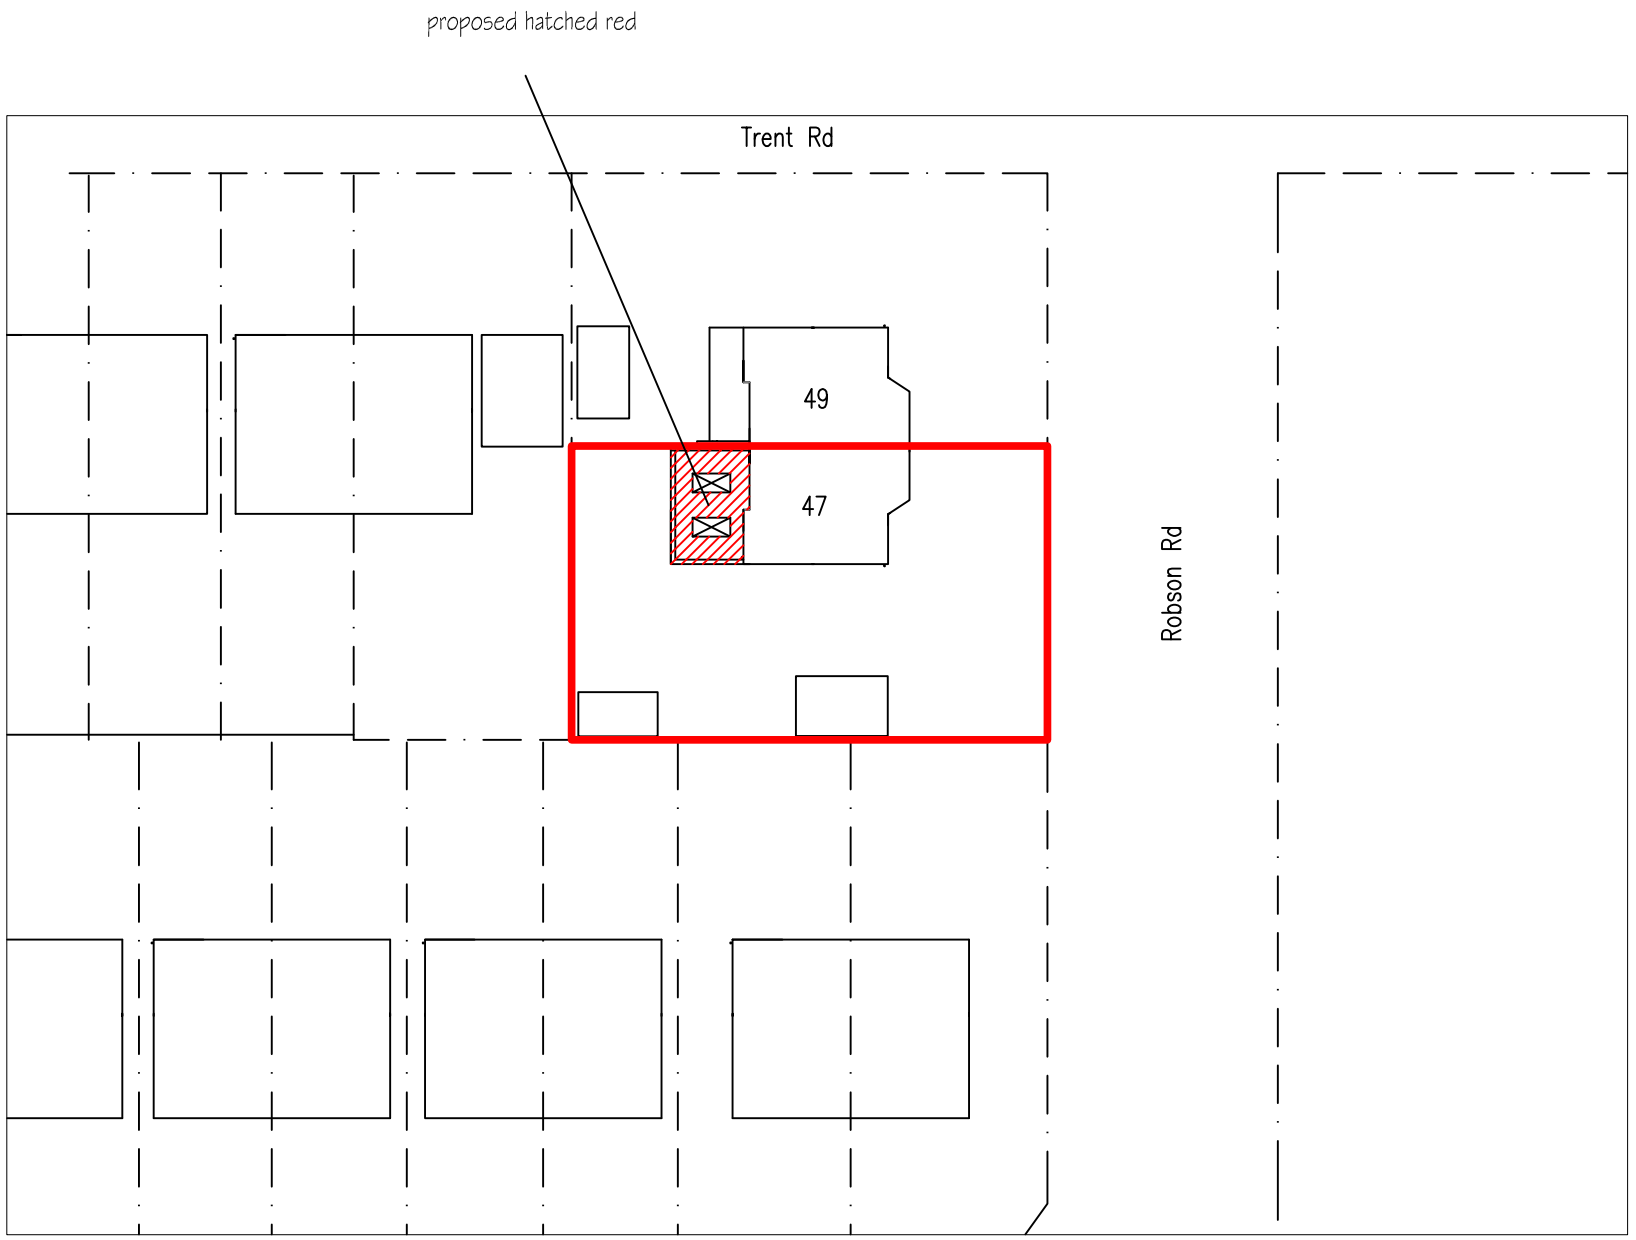


BLOCK PLAN 1:500

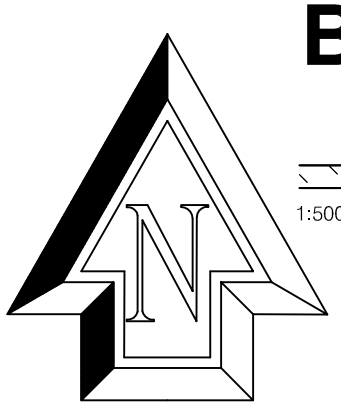


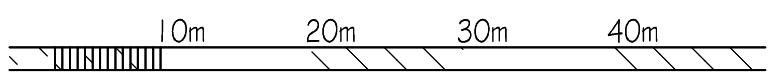


1:500 Scale Bar

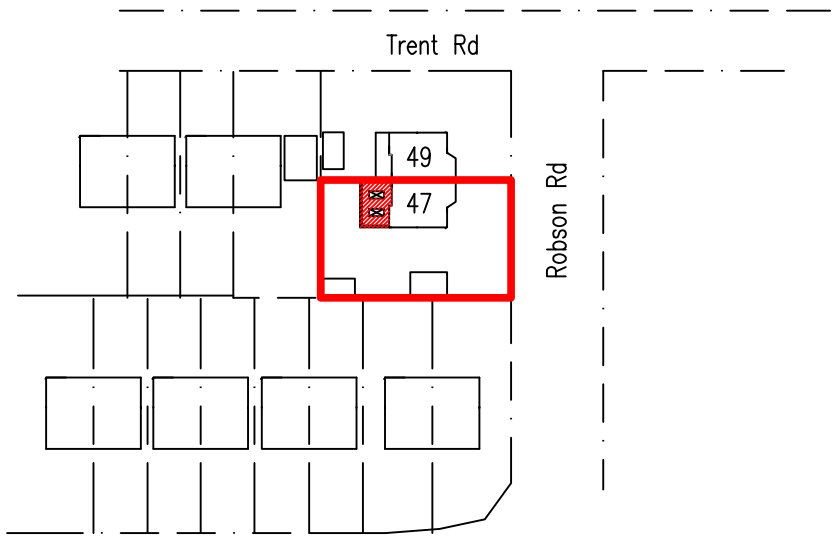

Location PLAN 1:1250

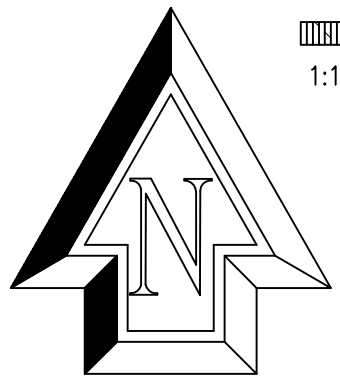

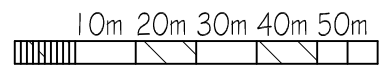


1:1250 Scale Bar

Note: All dimensions to be checked on site.

Copyright of:

BJW
Architectural & Planning Services
7 Erringham Rd
Shoreham By Sea
West Sussex
BN43 5NQ
01273 441009
07856899101
e-mail: benw@bjwarchitectural.co.uk
website: bjwarchitectural.co.uk

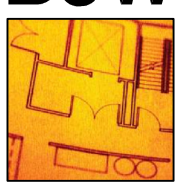

Project:
Proposed extensions at:
47 Robson Rd Worthing

Title:
BLOCK & Location PLAN

Client:

Scale:
1:500, 1:1250 @ A3 paper size

Date: 16.10.2023

Drawn: BJW

Drg. No. 04

Rev'n