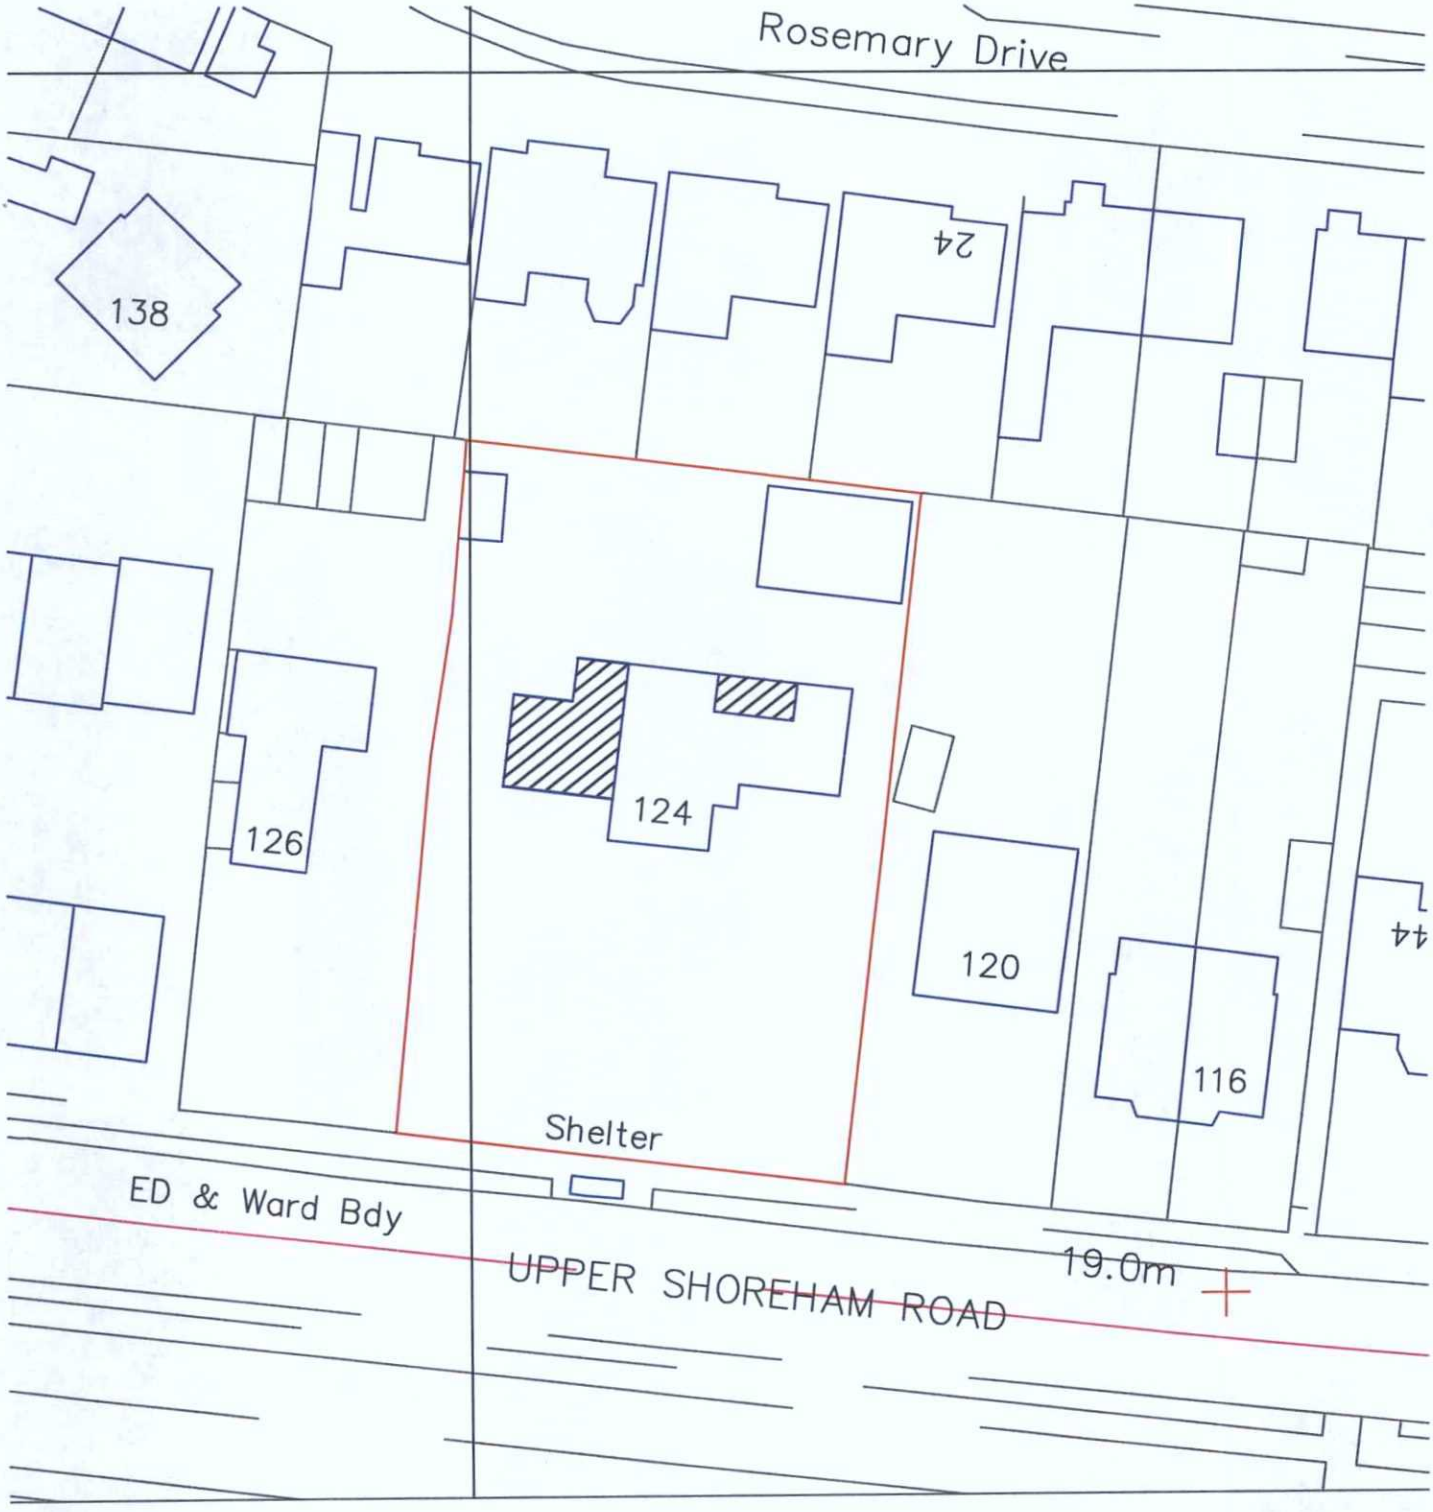

0 20 40 60 80

Metres

N

124 Upper Shoreham Road
Shoreham
Block Plan 1:500
A4 Paper

ADUR & WORTHING
PLANNING SERVICES

PLAN	AWDM/ 0439/16
DATE VALID	30 MAR 2016