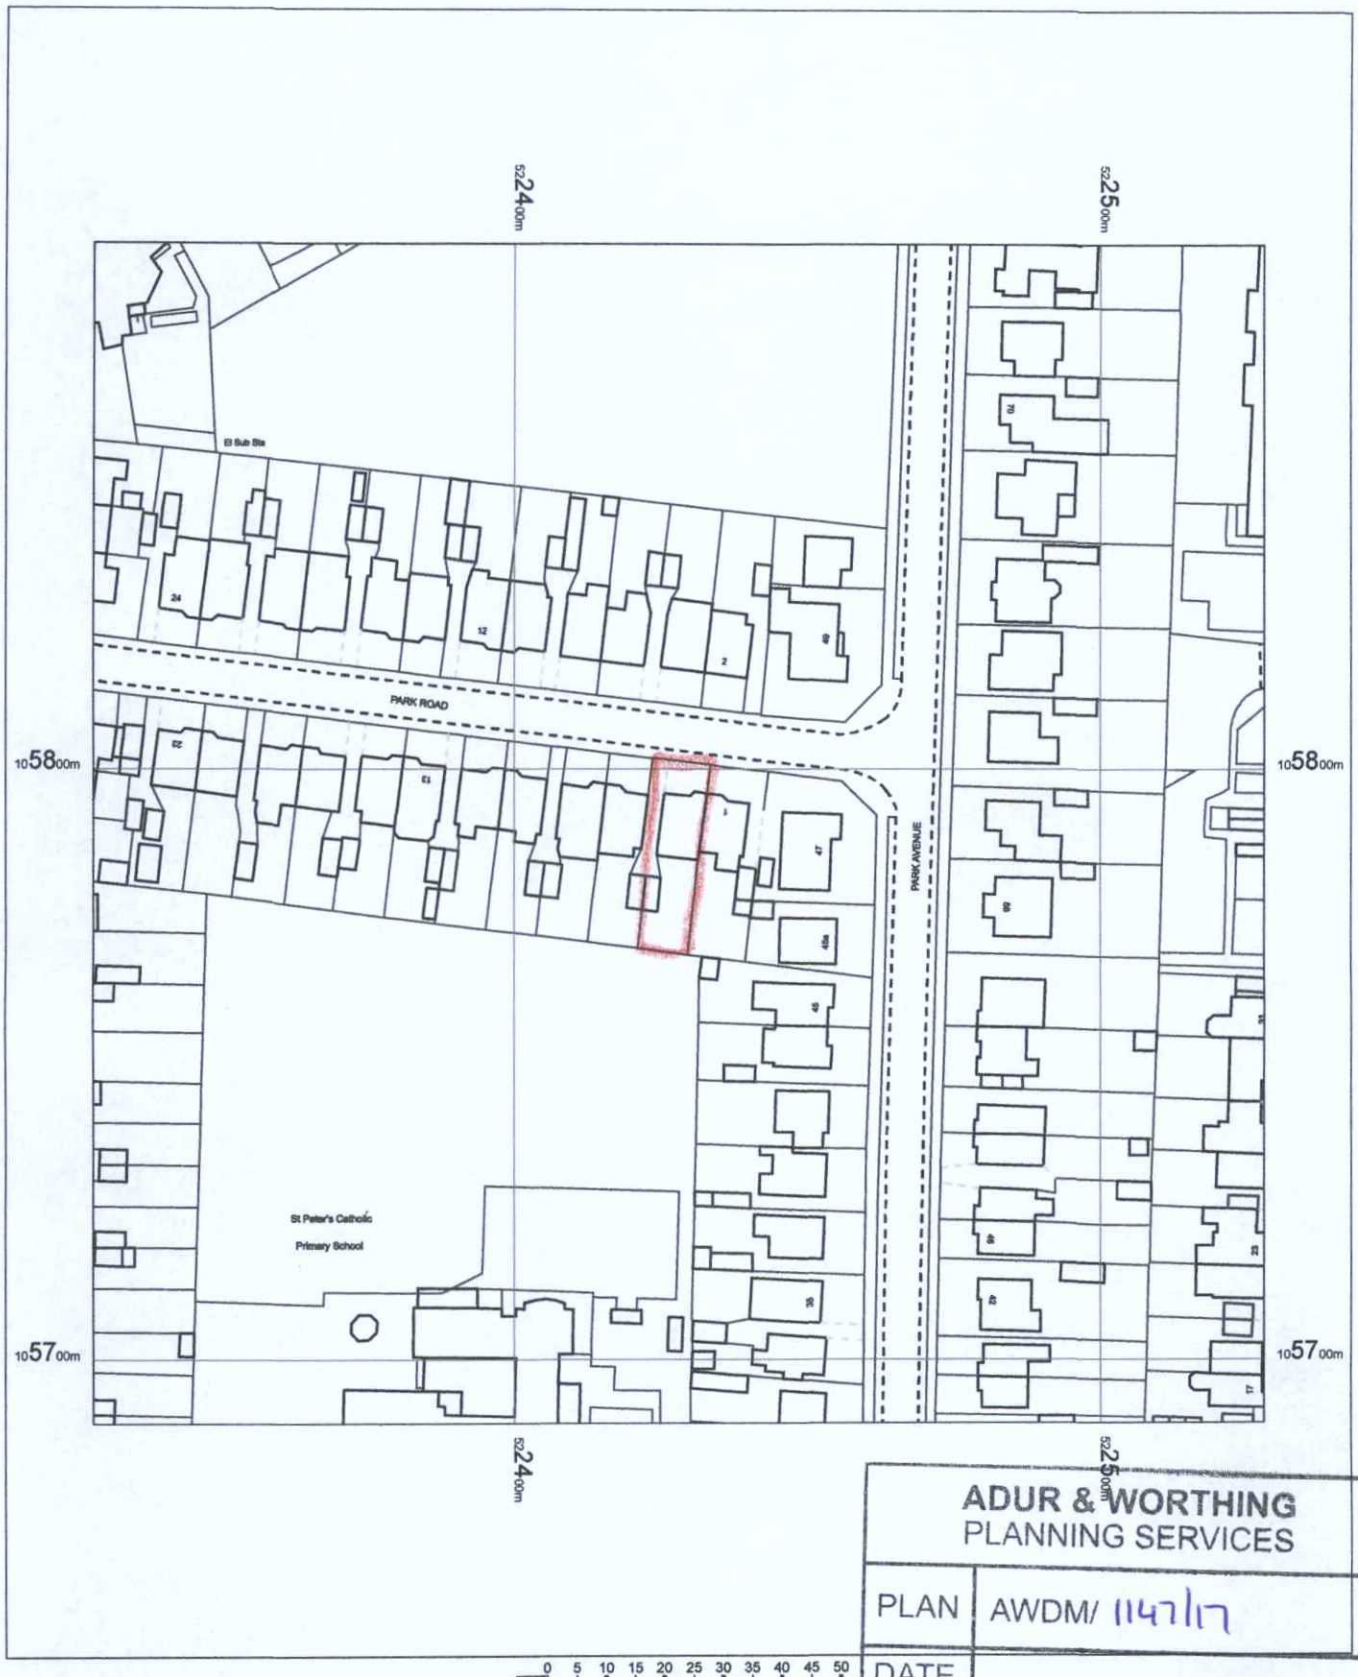

ADUR & WORTHING
PLANNING SERVICES

PLAN	AWDM/ 1147/17
DATE VALID	10 AUG 2017

OS MasterMap 1250/2500/10000 scale
22 June 2017, ID: CM-00633913
www.centremapslive.co.uk

1:1250 scale print at A4, Centre: 522428 E, 105789 N

©Crown Copyright and database rights. OS 100019980

Data

CENTRE MAPS LIVE.
FOR A BETTER POINT OF VIEW