ADUR & WORTHING PLANNING SERVICES	
PLAN	AWDM/1171/17
DATE VALID	10 AUG 2017

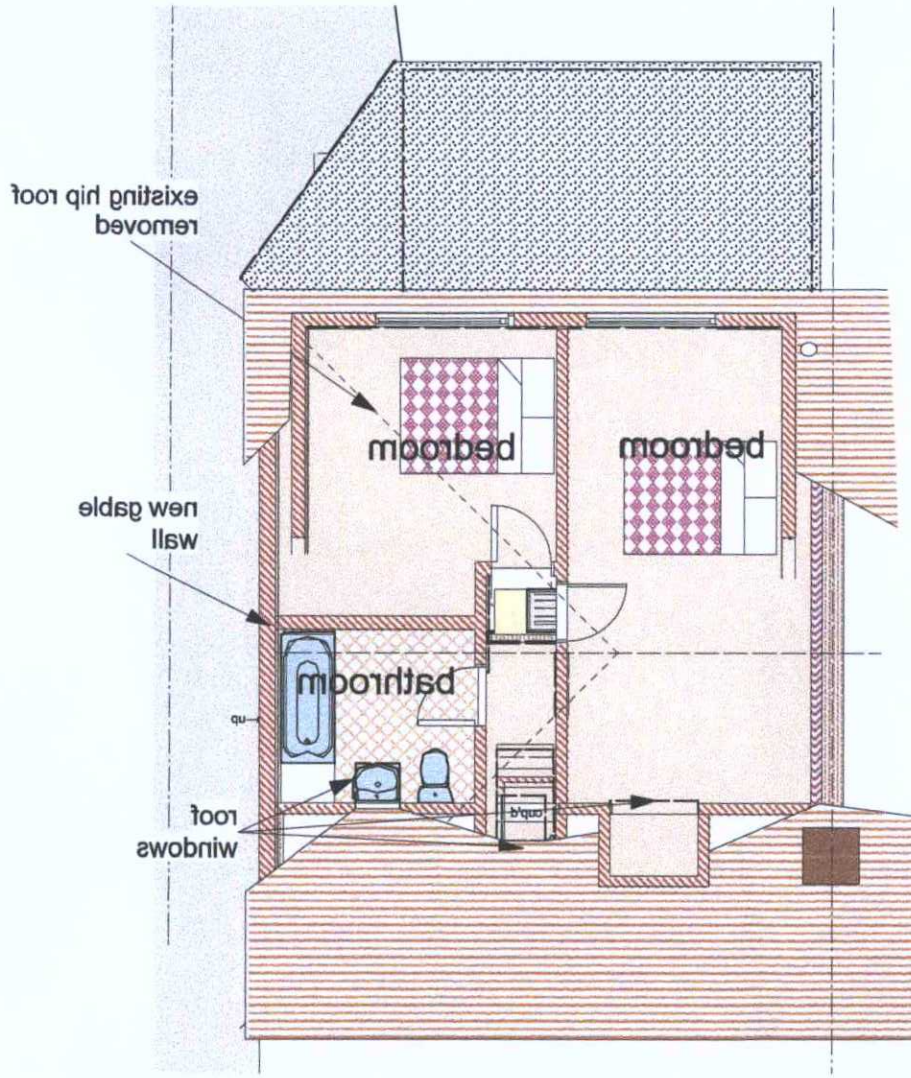

ROOF PLAN scale 1:100

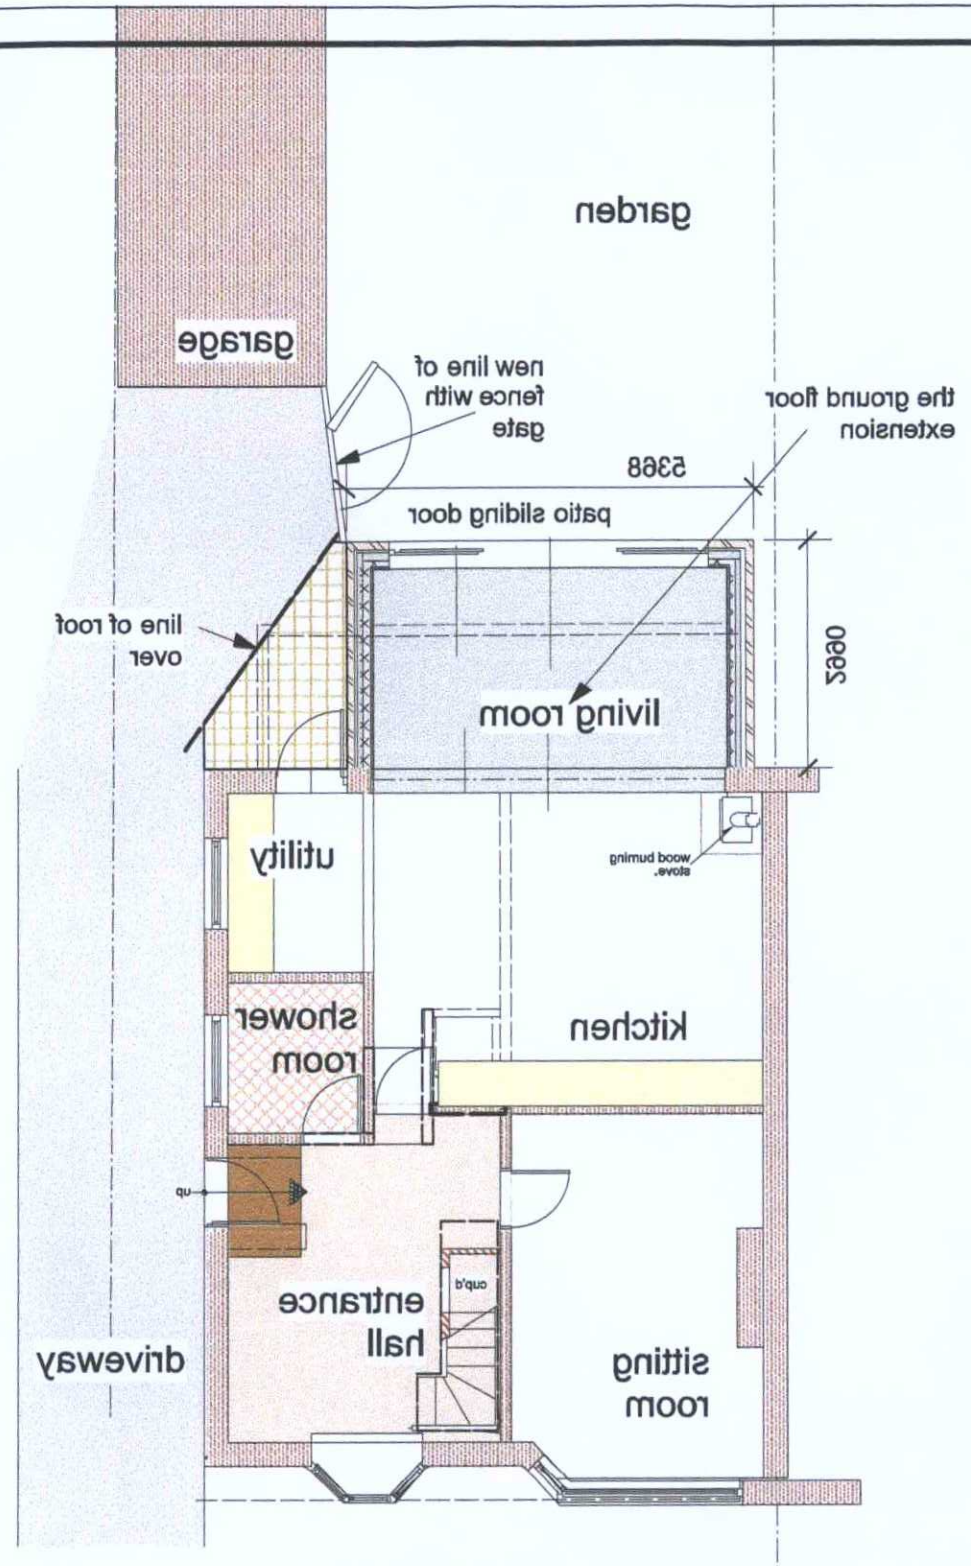

GROUND FLOOR PLAN scale 1:100

0 1 2 3 4 5 6 7 8 9M

rev B Jul 17 Dormer and gable walls rendered and flue shown.
rev A Jun 17 elevations moved to 1724/02

Type
SCHEME AS PROPOSED

Title
GROUND AND FIRST FLOOR PLANS

date	scale	drawn by	drawing no.
JUN 17	1:100	REG	1724/01 B

Richard Goodson Practice
CHARTERED ARCHITECT & DESIGNER
20 Nelson Close Sompting LANCING West Sussex BN15 0LY tel: 01903 761263
www.RichardGoodsonPractice.co.uk email: richard@RichardGoodsonPractice.co.uk

project
PROPOSED LOFT CONVERSION AND SINGLE STOREY EXTENSION AT 3 PARK ROAD SHOREHAM BN43 6PF
for Ms F Block & Ms K Metcalf