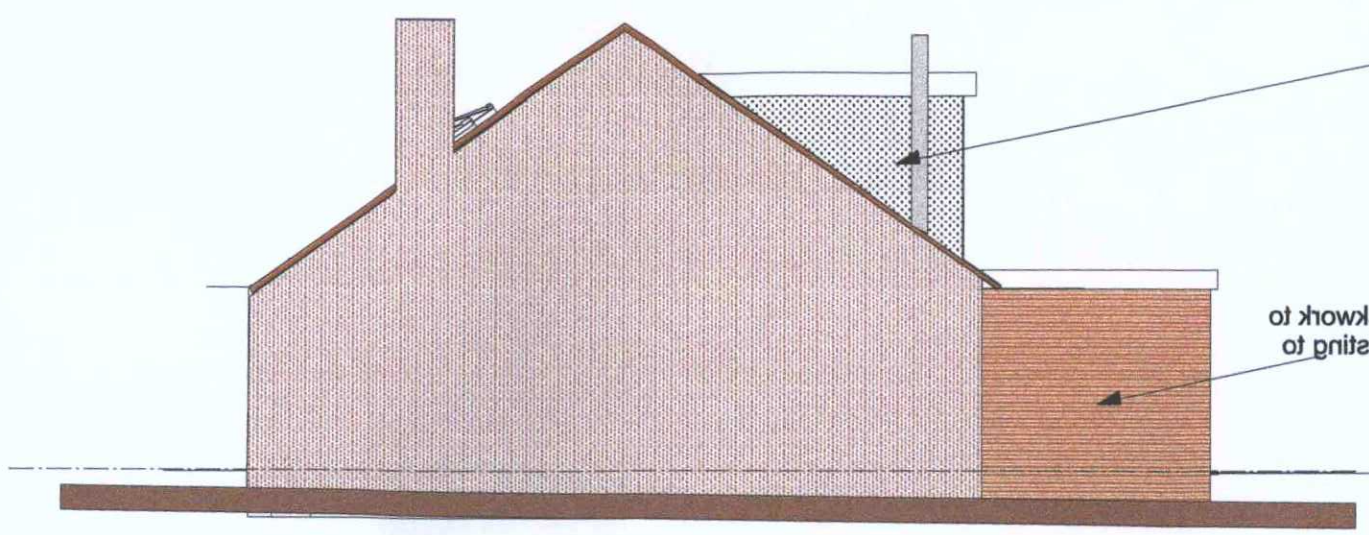

EAST ELEVATION scale 1:100

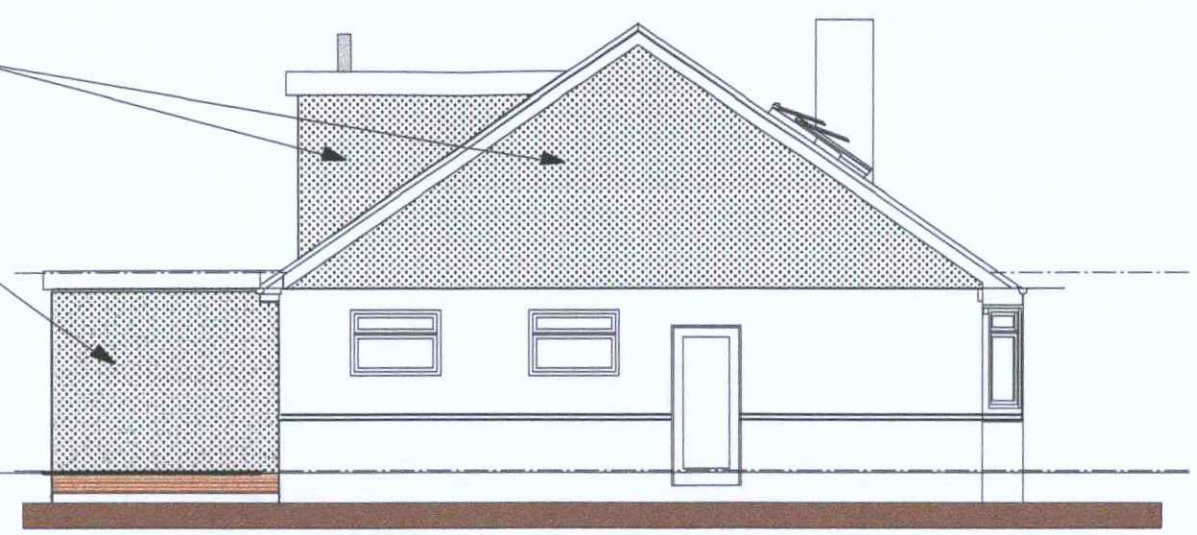

WEST (SIDE) ELEVATION scale 1:100

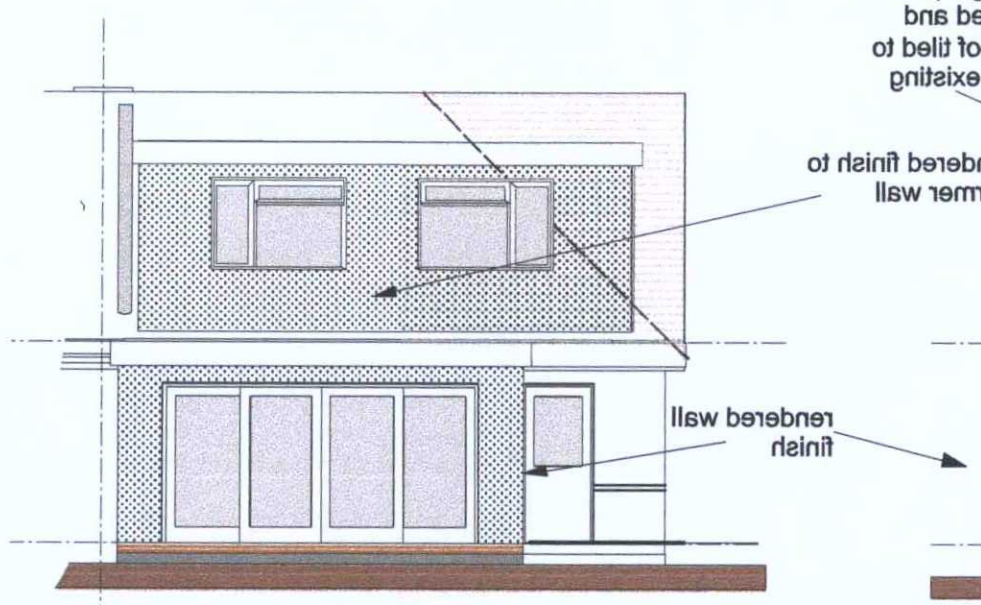

REAR (SOUTH) ELEVATION scale 1:100

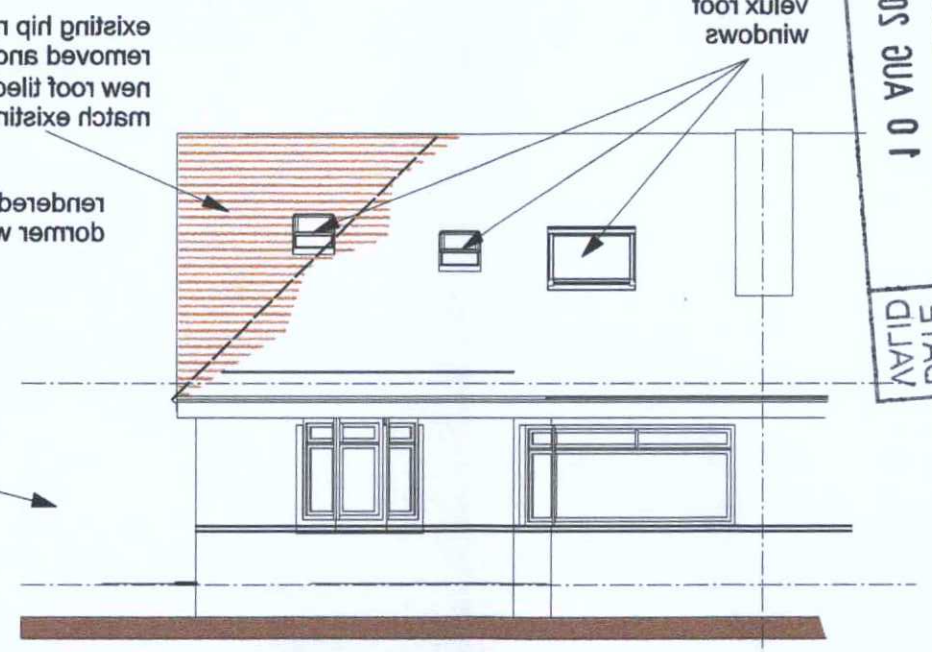

NORTH (FRONT) ELEVATION scale 1:100

0 1 2 3 4 5 6 7 8 9 M

ADUR & WORTHING
PLANNING SERVICES
PLAN AWDM/1472/17
DATE VALID 10 AUG 2017

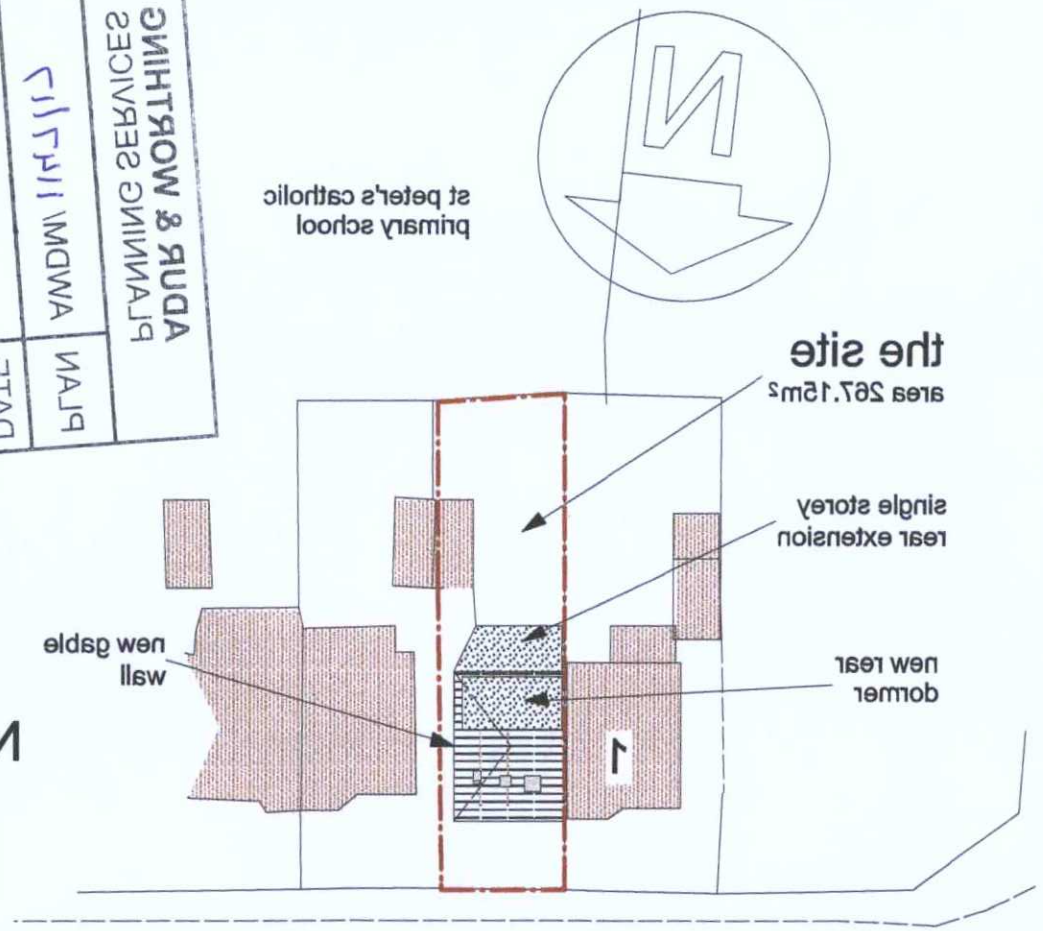

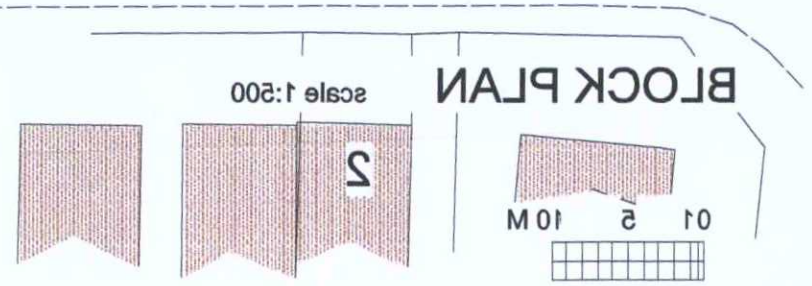

BLOCK PLAN scale 1:500

rev B Jul 17 rendered external finish to new gable & dormer walls, and flue to stove shown.
revA Jun 17 elevations and block plan combined & drawing re-numbered

Type
SCHEME AS PROPOSED

Title
ELEVATIONS & BLOCK PLAN

date	scale	drawn by	drawing no.
JUN 17	1:500	REG	1724/02 B

Richard Goodson Practice
CHARTERED ARCHITECT & DESIGNER
20 Nelson Close Sompting LANCING West Sussex BN15 0LY tel: 01903 761263
www.RichardGoodsonPractice.co.uk email: richard@RichardGoodsonPractice.co.uk

project
PROPOSED LOFT CONVERSION AND SINGLE STOREY EXTENSION AT 3 PARK ROAD SHOREHAM BN43 6PF
for Ms F Block & Ms K Metcalf