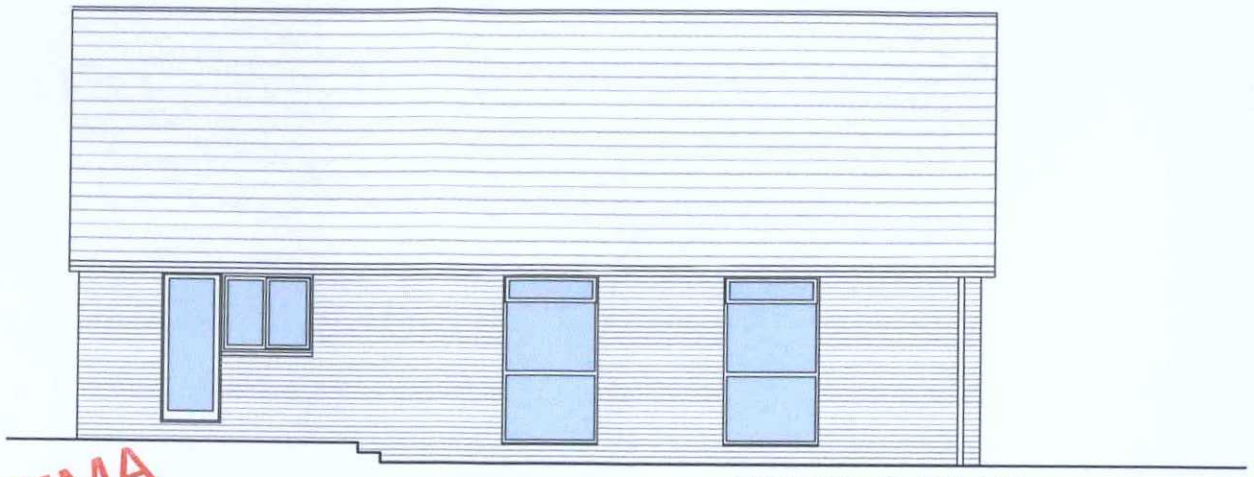

SOUTH ELEVATION



EAST ELEVATION



WEST ELEVATION

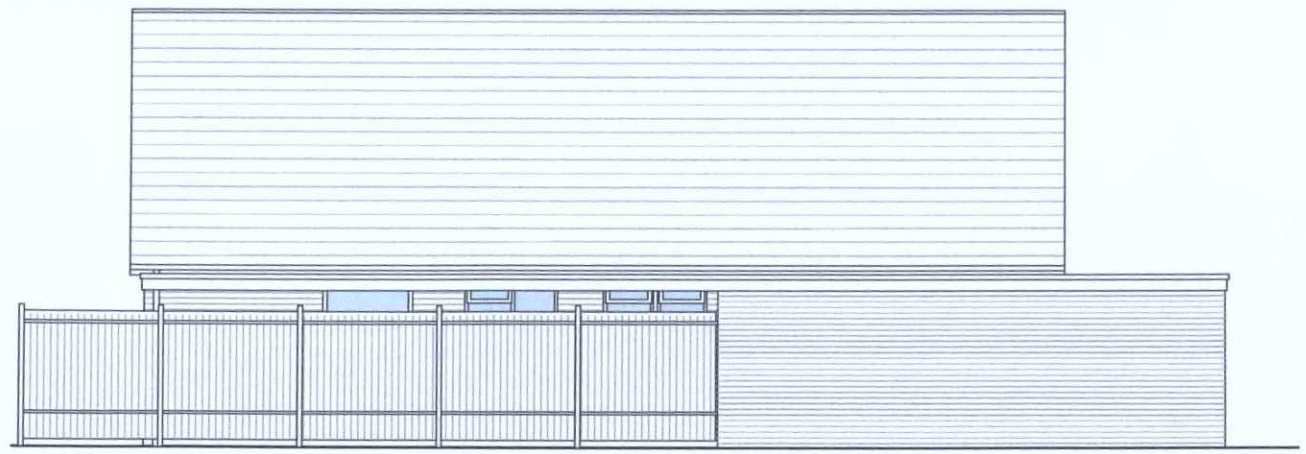

NORTH ELEVATION

AMENDMENT
ADUR & WORTHING
PLANNING SERVICES
PLAN AWDM/ 1138/19
DATE ~~VALID~~ Rec'd 25/7/19

3 MULBERRY CLOSE BN43 6TF

ELEVATIONS EXISTING

Scale 1:100 @ A3 - JUL 19 - DRAWING NO. MC 102A

WKA - 07768 948951 - TEAM@WKA.ORG.UK

REV A - alterations Jul '19

REVISIONS

10m 0m