

ROOF PLAN

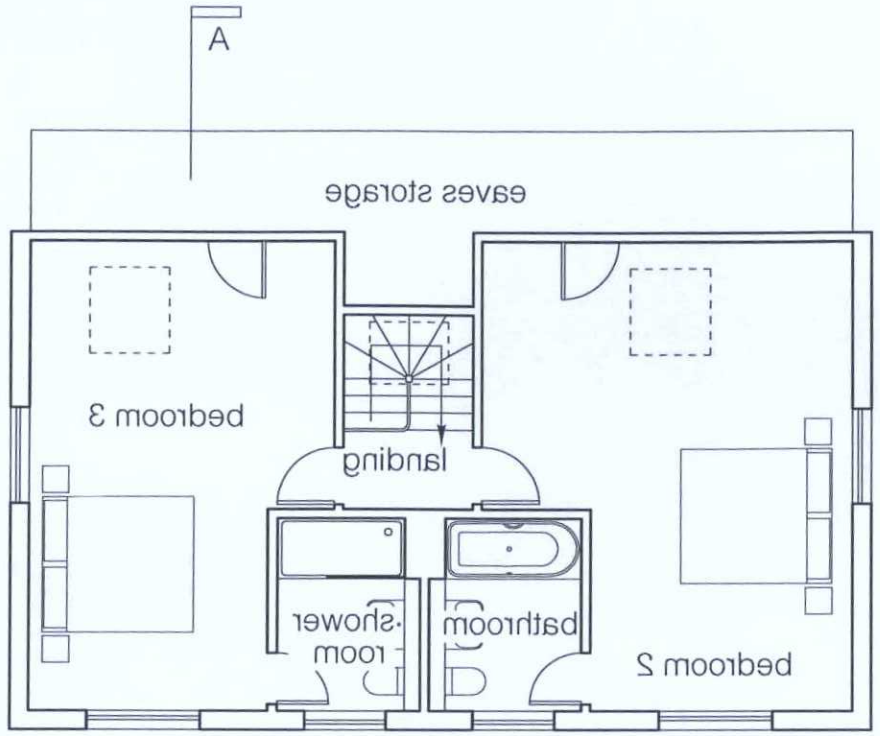

FIRST FLOOR

AMENDMENT

ADUR & WORTHING PLANNING SERVICES	
PLAN AWDM/1138/19	
DATE VALID Recd 25/7/19	

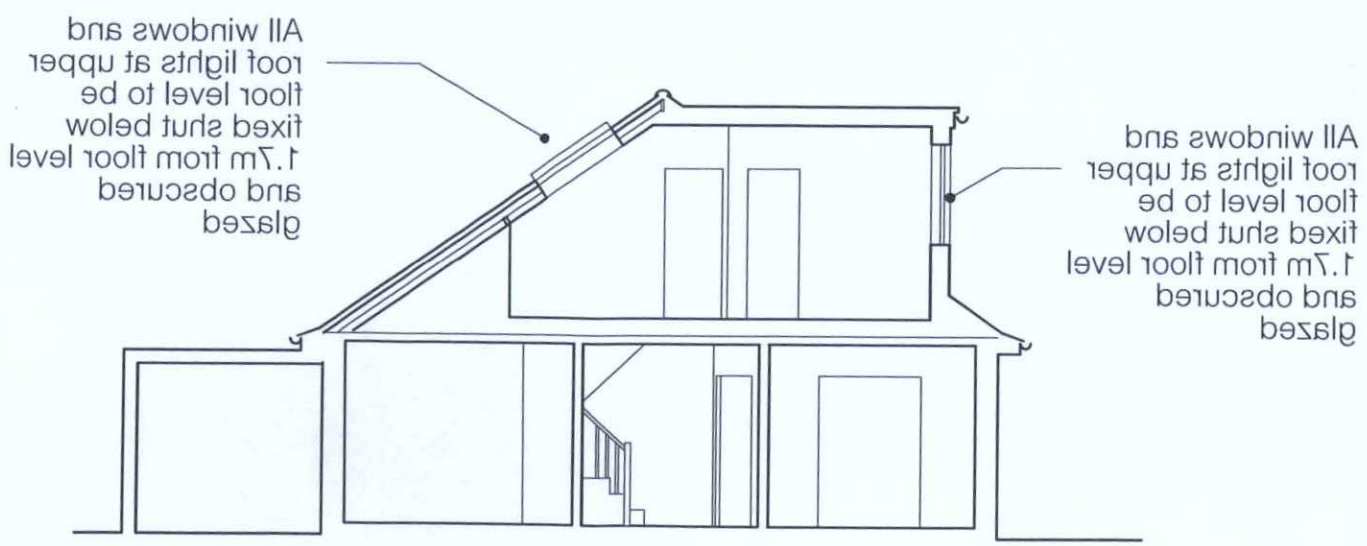

SECTION A-A

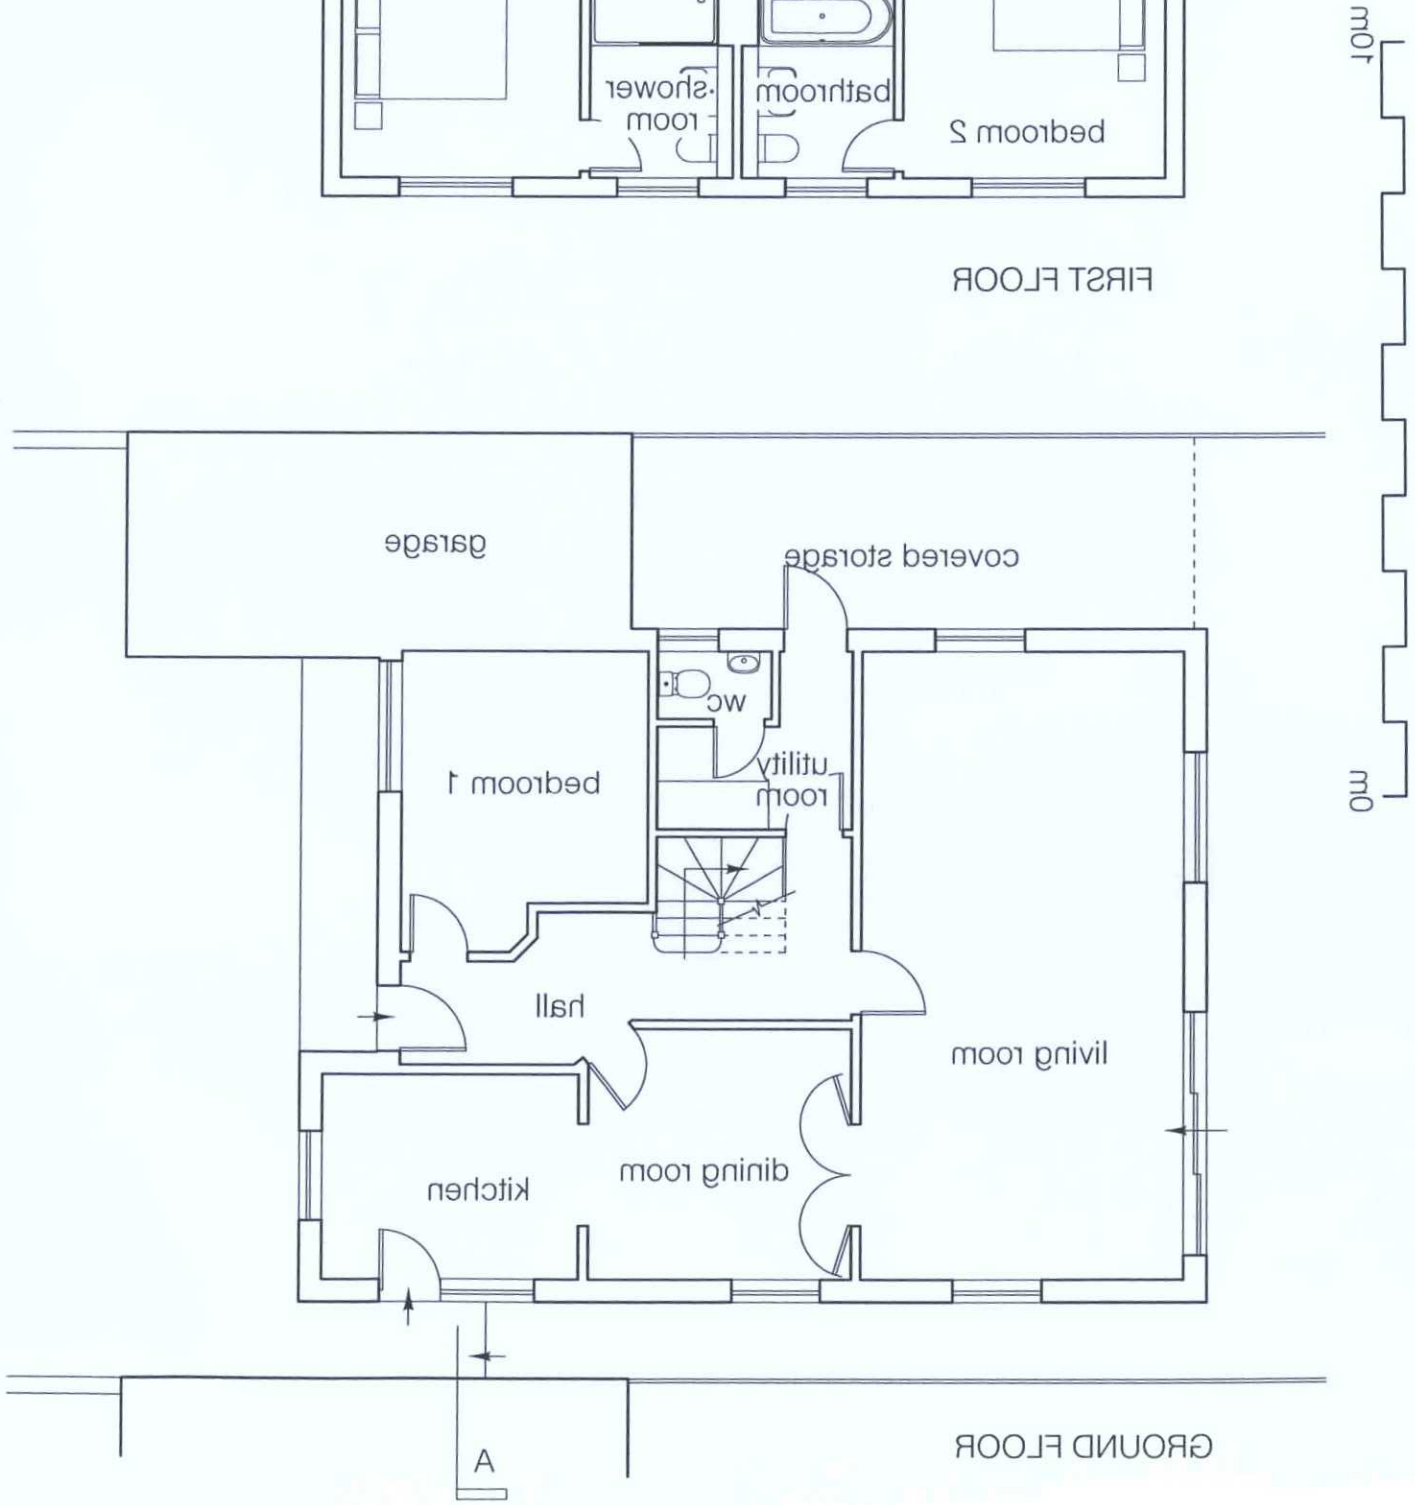

GROUND FLOOR

3 MULBERRY CLOSE BN43 6TF

PLANS AND SECTION PROPOSED

Scale 1:100 @ A3 - JUL '19 - DRAWING NO. MC 103A

WKA - 07768 948951 - TEAM@WKA.ORG.UK

N

REV A - alterations Jul '19

REVISIONS