VOLUME CALCULATION:
11.5m x 2.55m x 3.4m / 2 = 49.8m3



SOUTH ELEVATION

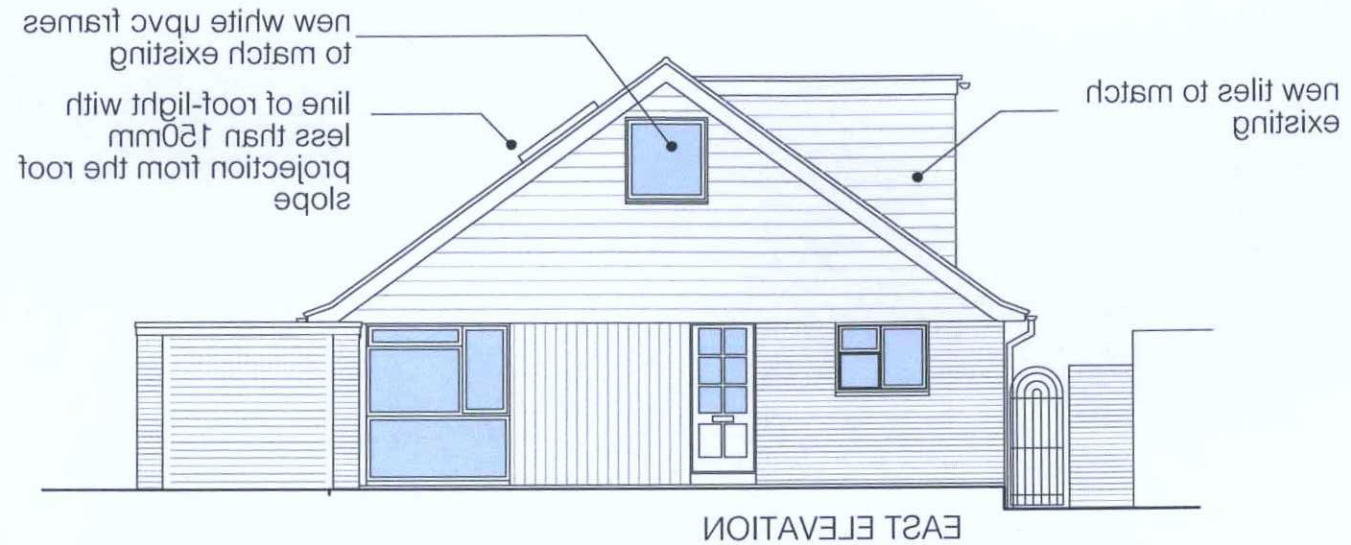

EAST ELEVATION

AMENDMENT

ADUR & WORTHING PLANNING SERVICES	
PLAN	AWDM/1138/19
DATE VALID	Rec'd 25/9/19



WEST ELEVATION



NORTH ELEVATION

3 MULBERRY CLOSE BN43 6TF

ELEVATIONS PROPOSED

Scale 1:100 @ A3 - JUL 19 - DRAWING NO. MC 104A

WKA - 07768 948951 - TEAM@WKA.ORG.UK

REV A - alterations Jul '19

REVISIONS

0m 10m