




Proposed West 1:100 South East North

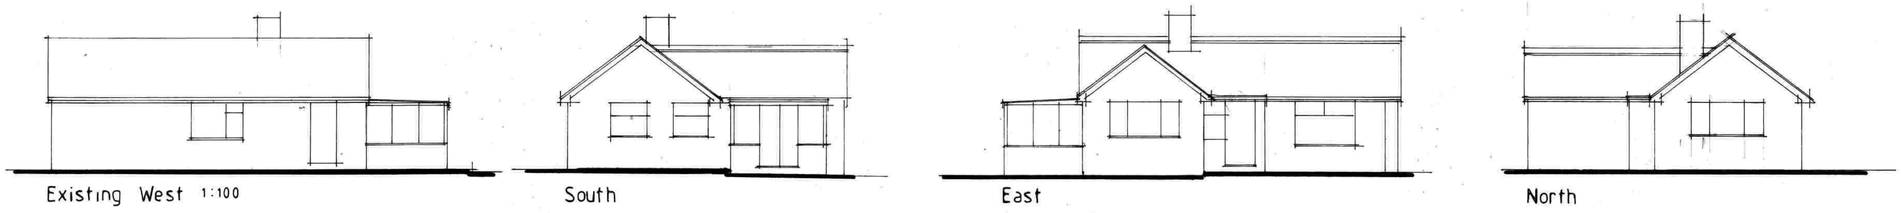



Existing West 1:100 South East North

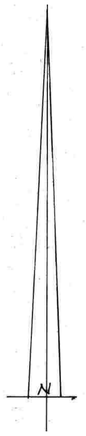

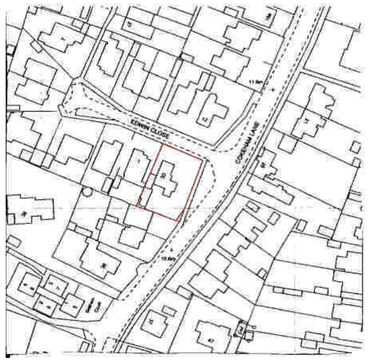


Site plan 1:1250

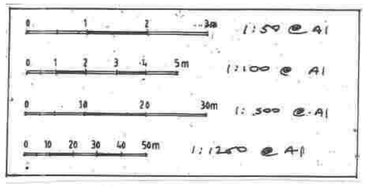


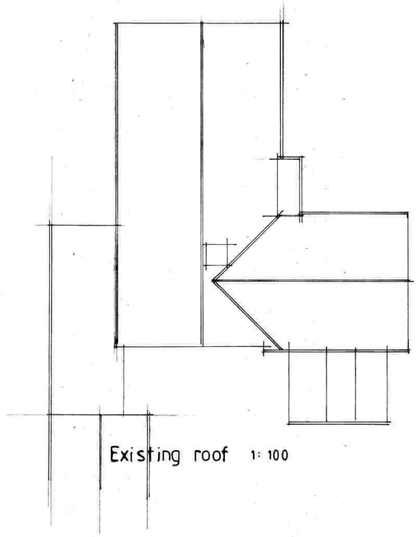


Existing roof 1:100

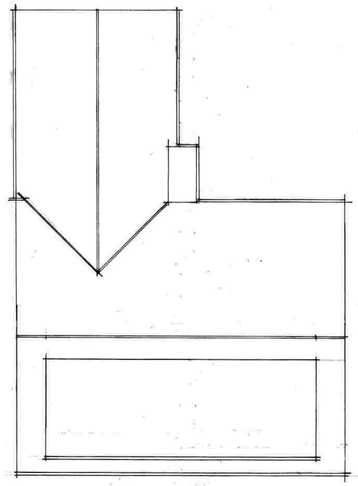


Proposed roof 1:100

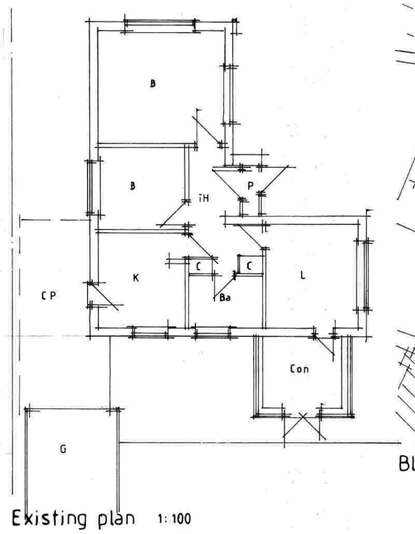


Existing plan 1:100

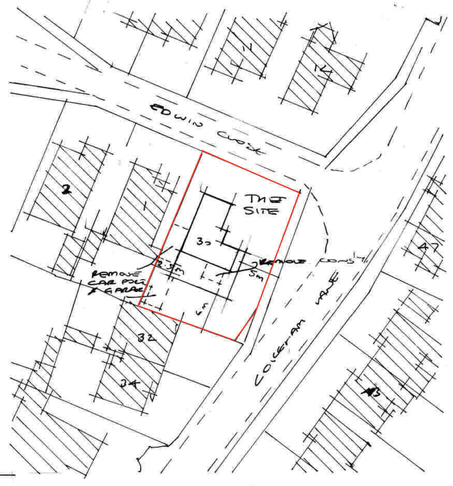


Block plan 1:500

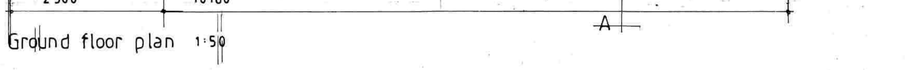

Ground floor plan 1:50

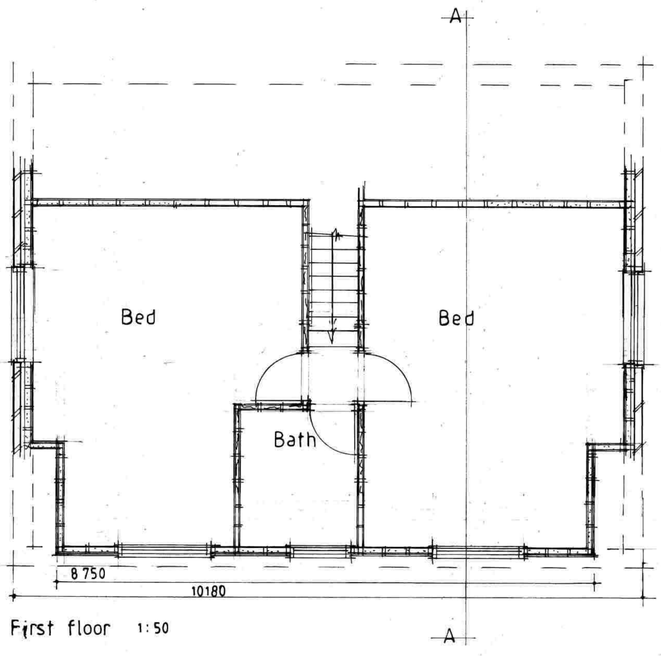

First floor 1:50

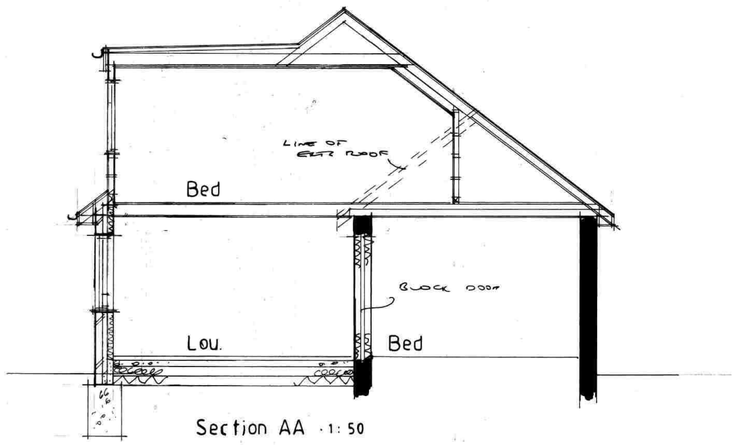

Section AA 1:50

C	
B	
A	

AJ SALTER & SON
Architectural Technicians and Surveyors
50 WINDSOR ROAD, WORTHING, WEST SUSSEX, BN11 2LY
Tel/Fax: (01903 209496)
E-mail: ajsalterandson@hotmail.com

Client	Mr & Mrs Stakim		
Address	30 Cokeham Lane : Lancing		
Drawing	PROPOSED EXTENSION	No.	1124:1
Scale	1:50 1:100 1:500 1:1250	Drawn IS	Date MAY '24