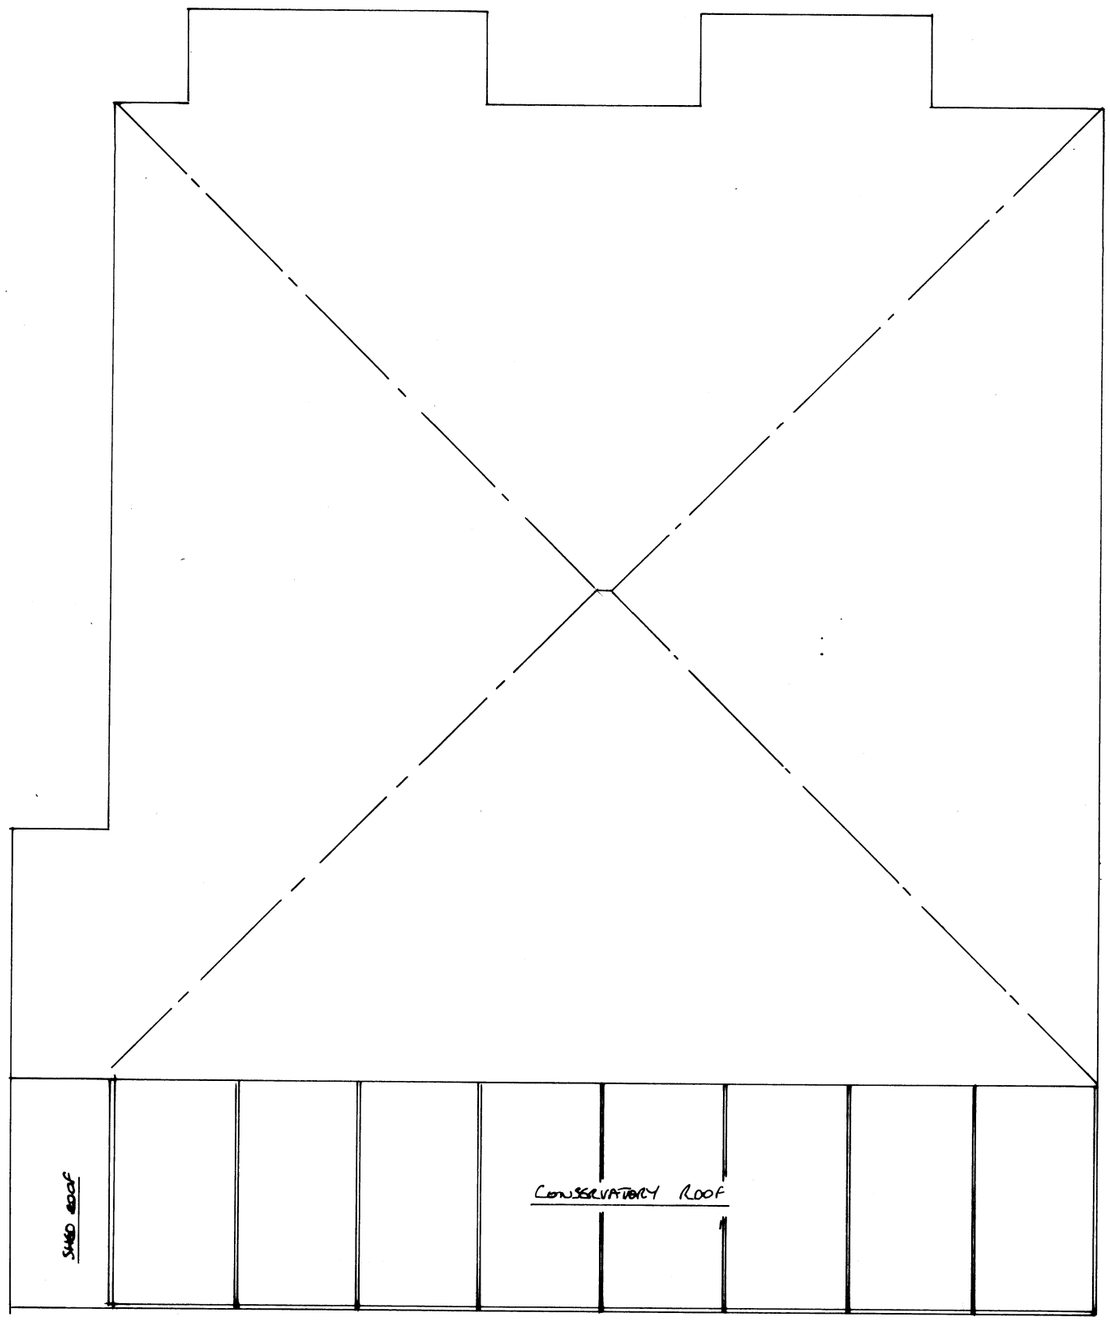

EXISTING ROOF PLAN 1:50

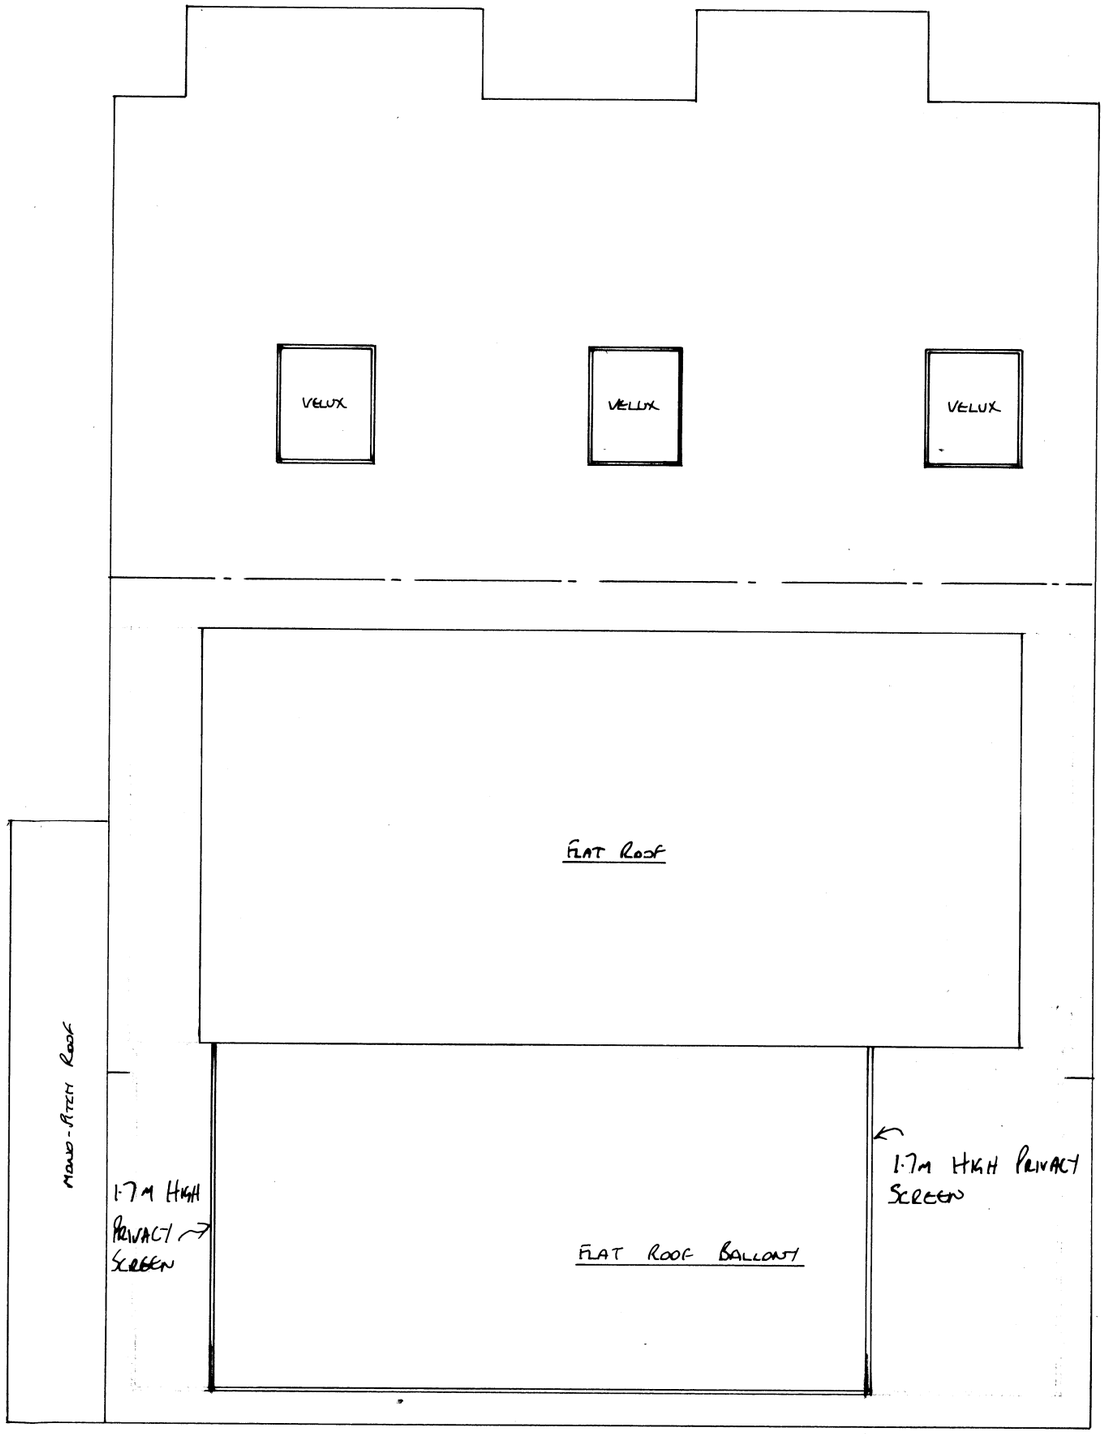

PROPOSED ROOF PLAN 1:50

1:50 @A3

0 1 2 3 4 5 6

NORTH

A3

ADDRESS: 17A BRIGHTON ROAD LANCING
CLIENT: PARMITER (PHILLIPS)
DATE: NOV 19
DRAWING No. BSB /19/ 752/4/1A B
PROJECT: REAR EXTENSION & LOFT CONV

The Party Wall etc. Act 1996
The property owner is reminded of their duty to serve notices on all adjoining owners.
Structure
Read in conjunction with structural engineers calculations.

NOTES:

Steve Barrett
C.Build E, CABE, MFPWS, Assoc RICS
Tel: 07519 384248
e.mail: bsbpartywalls@yahoo.co.uk
web: bsbpartywallservices.co.uk

BSB PARTY WALL AND ARCHITECTURAL SERVICES