DO NOT SCALE FROM THIS DRAWING

01/4/07

07/BSH/CLE

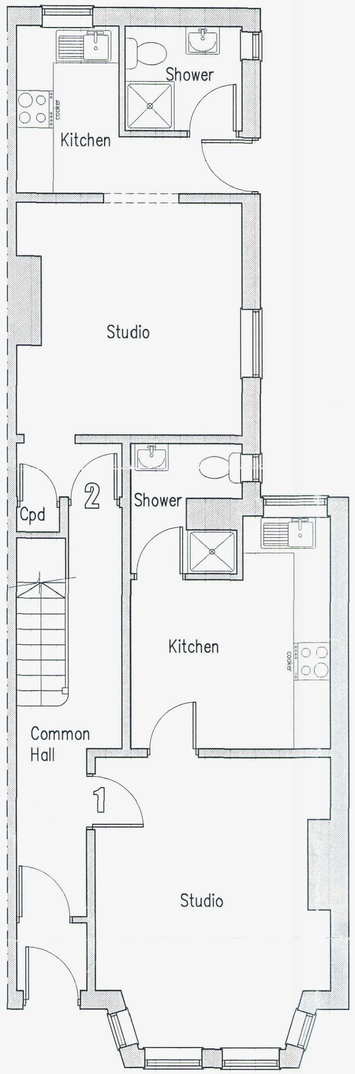

Ground Floor

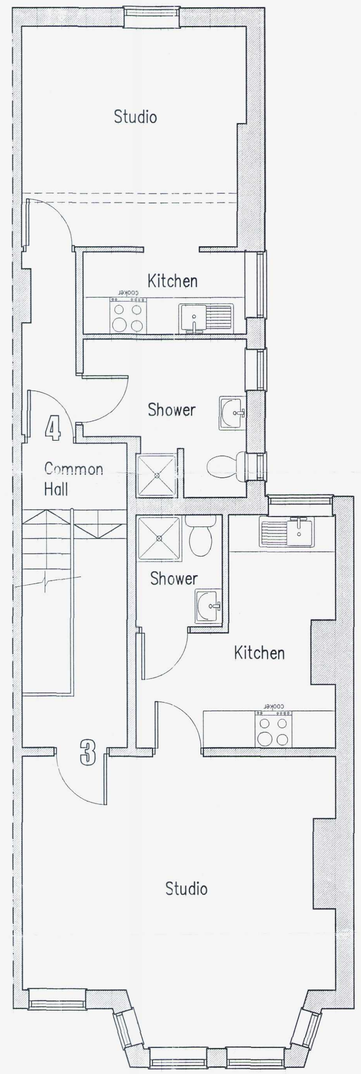

First Floor

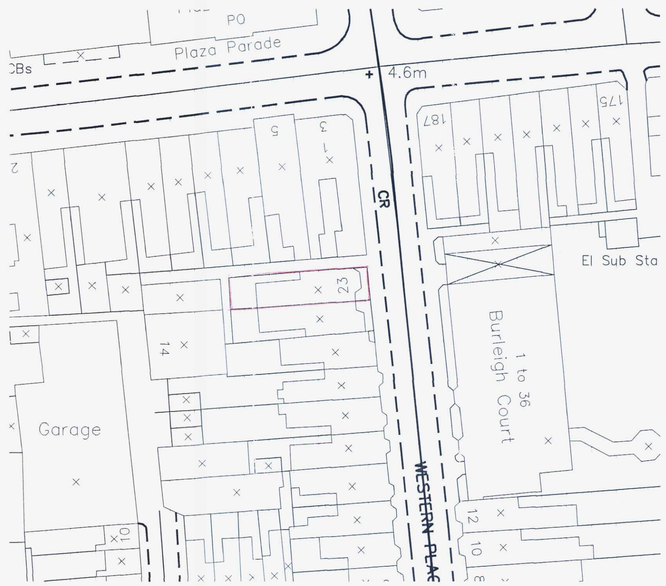

Block Plan 1:500

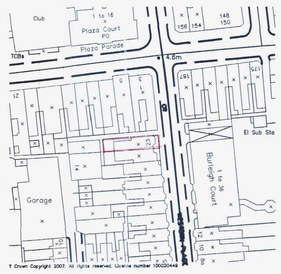



Location Plan 1:1250

RJA Planning & Building Consultants Ltd.
16 Greenacres
Shoreham-By-Sea
West Sussex
BN43 5WY

t/f: 01273 467297 mob: 07971 375739
e: rex.adams@ntlworld.com

PROJECT: 23 Western Place, Worthing, West Sussex

DRAWING TITLE: Floor Plans As Existing

CLIENT: Mr. R. Fullard

DWG NO: 01

REVISION:

SCALE: 1:50 @ A1

DATE: 25.10.07

DRAWN: rex