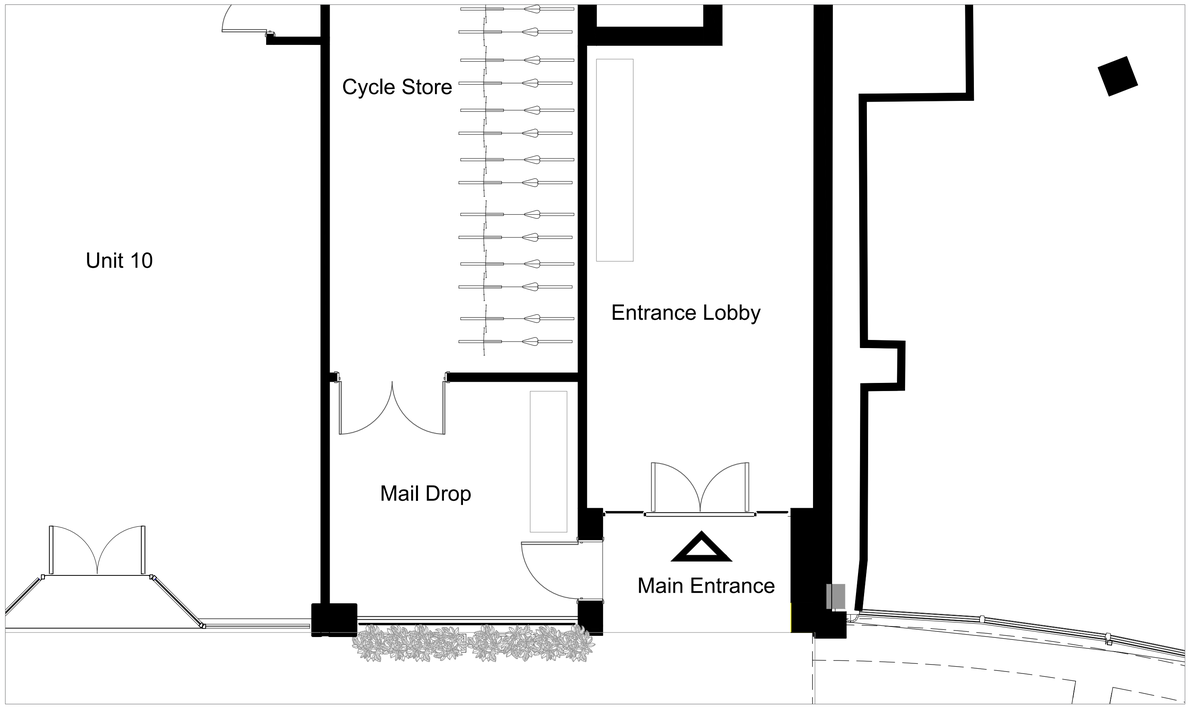

Main Entrance - Approved Plan

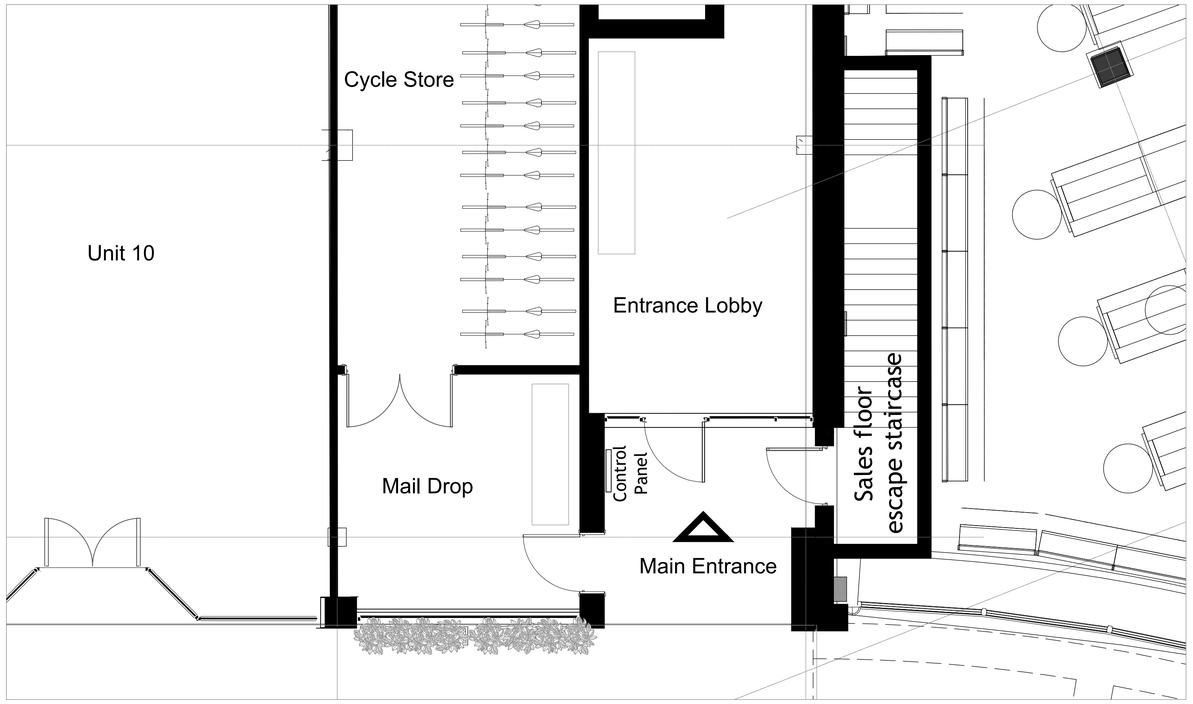

Main Entrance - Proposed Plan



Main Entrance - Approved Elevation



Main Entrance - Proposed Elevation



Key Elevation

0 1 2 3 4 5m

1:50@A1

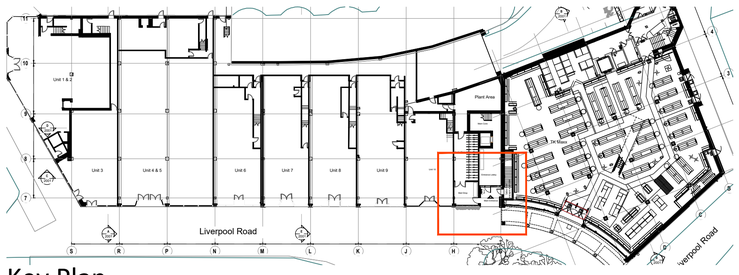

Key Plan

All shown dimensions to be used in preference to scaled dimensions.
Verify all dimensions on site prior to commencement of work.
All work should conform to British Standards, Planning Approvals and Building Regulations.
This drawing is copyright and should not be used or reproduced without the written consent of Accel Consulting.

PLANNING ISSUE

Rev	Date	Description
A	22.11.24	Adjustments to fire escape
-	14.11.24	First issue

ACCEL CONSULTING LTD
20 SOUTHWICK STREET
SOUTHWICK
WEST SUSSEX
BN42 4TB

TEL 01273 934 920
WWW.ACCELCONSULTING.CO.UK

DRAWING NO. U11.01

CLIENT: Cayuga 013 LLP

PROJECT: Montague Quarter, Worthing

NO. 1983

DRAWING TITLE: Main Entrance - Approved & Proposed

SCALE: 1:50@A1

DATE: 22 Nov 2024

REVISION: -

ACCEL Consulting Ltd