
Notes
1. This drawing is the copyright of MH Architects Ltd
2. Do not scale this drawing except for Local Authority planning purposes
3. All dimensions must be checked on site by the contractor prior to commencement of works

Client Approval

	A - Approved
	B - Approved with comments
	C - Do not use


Rev.	Revision Note/Purpose of Issue	Drw By	Date	Chk By	Date

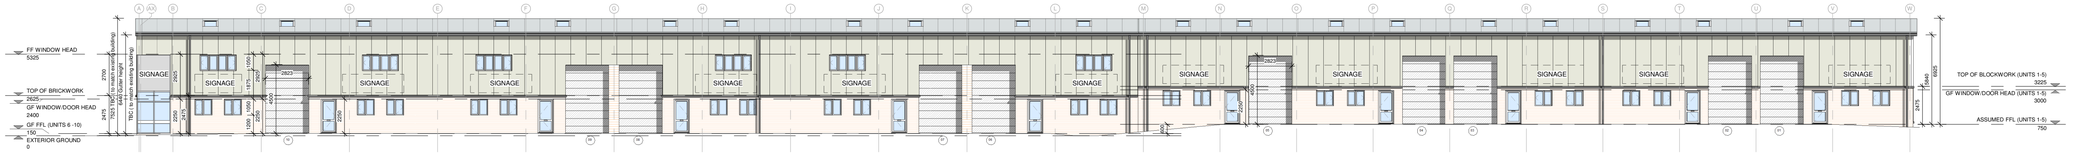

FRONT ELEVATION
1:200

UNITS 6-10


UNITS 1-5

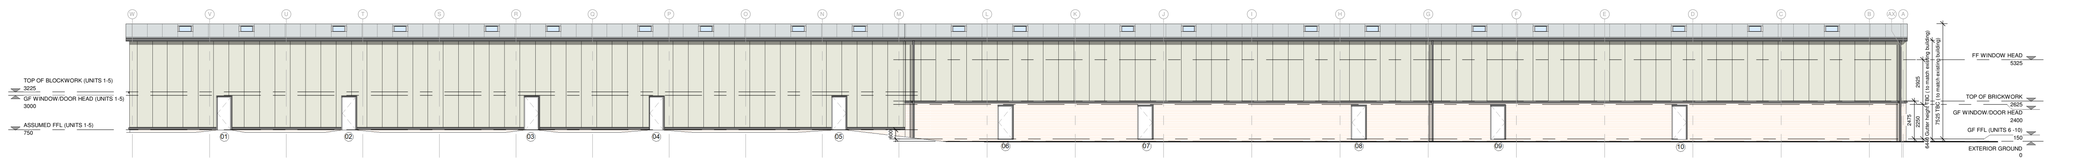


REAR ELEVATION
1:200

UNITS 1-5

UNITS 6-10

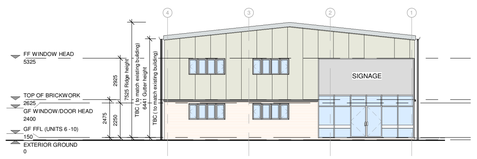

SIDE ELEVATION (UNIT 10)
1:200

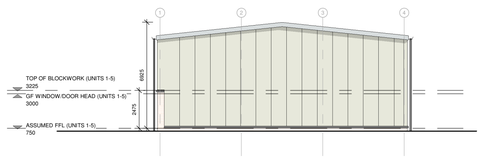

SIDE ELEVATION (UNIT 1)
1:200

SCHEDULE OF EXTERNAL MATERIALS

Walls	Facing Brickwork Ibstock Bristol Gold
	Vertical Cladding. Kingspan Trapezoidal Wall RW KS1000 QuadCore 137 (TBC). Willow Green (BS 12 B 17) or similar to match adjacent building cladding colour.
Roof	Roof Cladding. Kingspan Trapezoidal Roof RW KS1000 QuadCore 150 (TBC). Goosewing Grey (BS 10 A 05) or similar to match adjacent building cladding colour.
Trims/Flashing/ bargeboards/fascia & gutters	Merlin Grey (BS 18 B 25)
Windows	Aluminium White (BS 00 E 55)
Doors	Aluminium White (BS 00 E 55)
Personnel doors	Merlin Grey (BS 18 B 25)
Roll over Door	Merlin Grey (BS 18 B 25)
Downpipes	UPVC

0 1 2 3 4 5 6 7 8 9 10m

1:100 @ A1

Client
Welling Partnership

Job Title
26 Dolphin Road
Shoreham by Sea

Drawing Title
Elevations
Units 1-10

Drawn	Date	Checked	Date	Scale @ A1
EA	19/07/21	NKS	19/07/21	As indicated

Job No.	Pro.	Org.	Zone	Level	Type	Role	No.	Rev.
21-053	DPR	MHA	ZZ	XX	DR	A	0200	P1

Purpose of Issue
PLANNING

Ground Floor | Bicentennial Building
Southern Gate | Chichester
West Sussex | PO19 8EZ

t. 01243 774748
e. admin@mharchitects.co.uk
www.mharchitects.co.uk

Limited Company
Registered in England No.1994233

ARCHITECTS