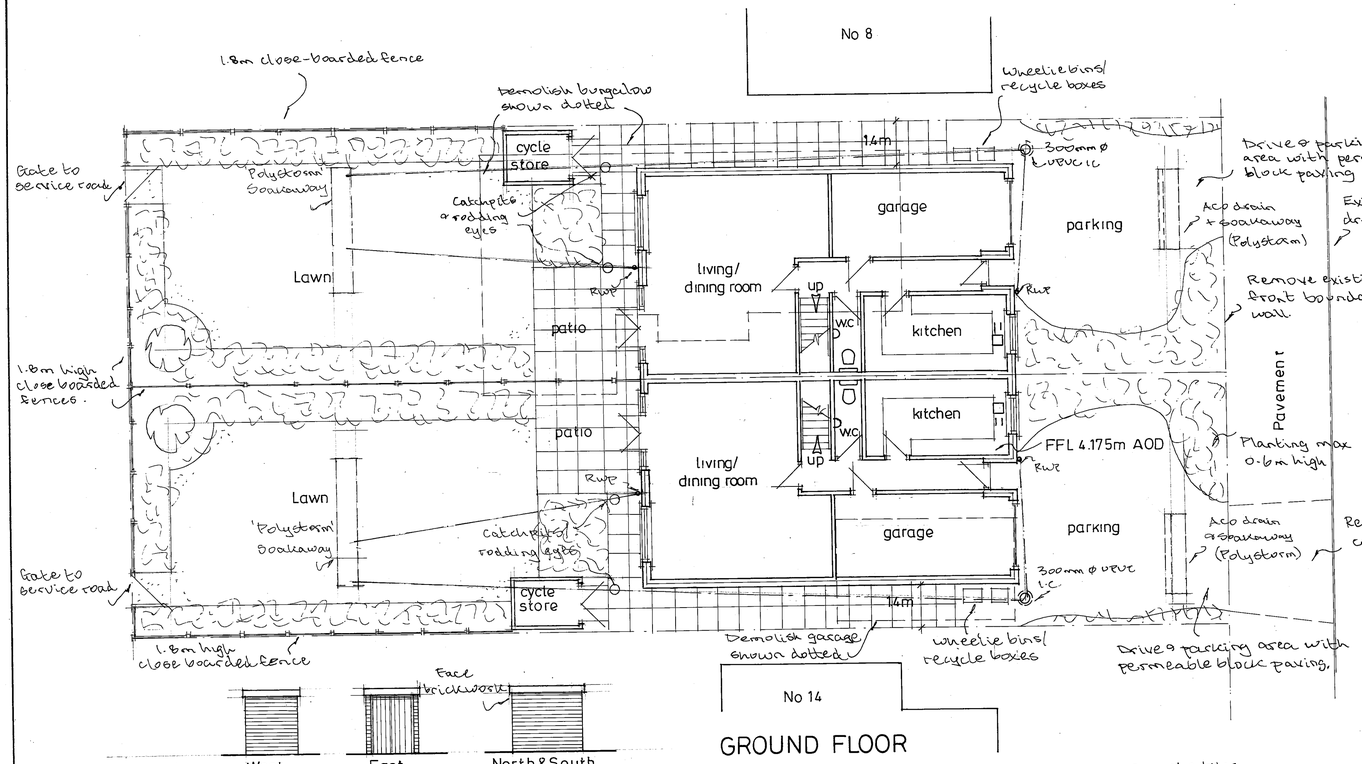

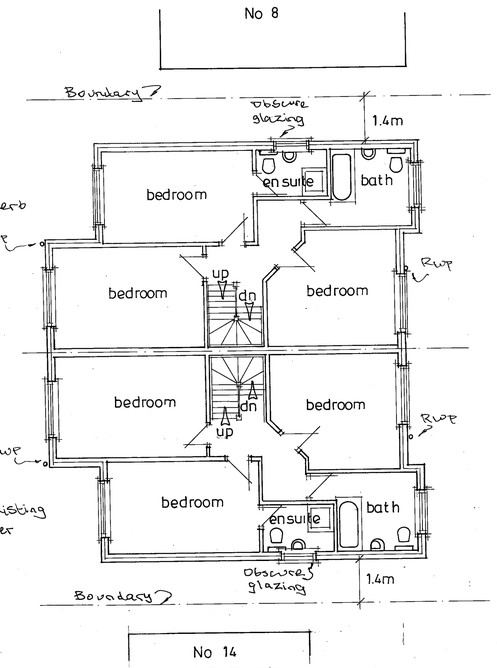

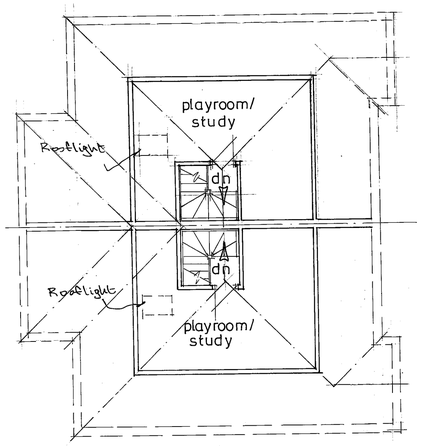

0 10m
Scale bar 1:100

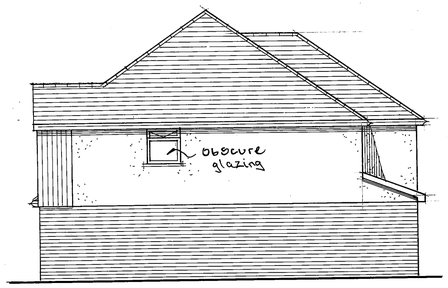

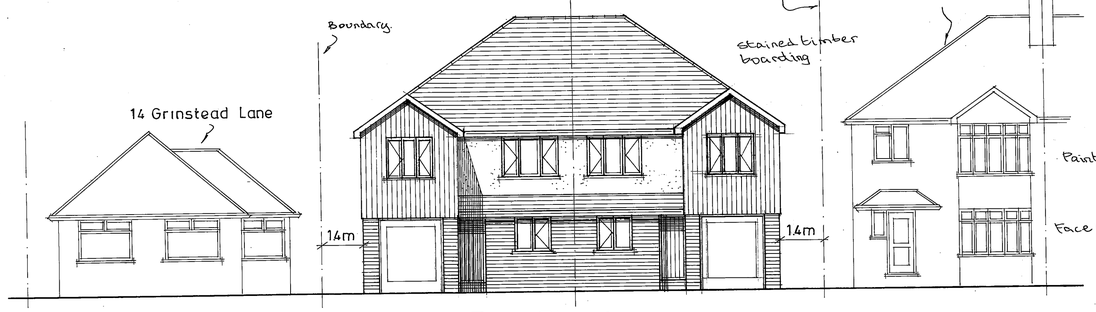

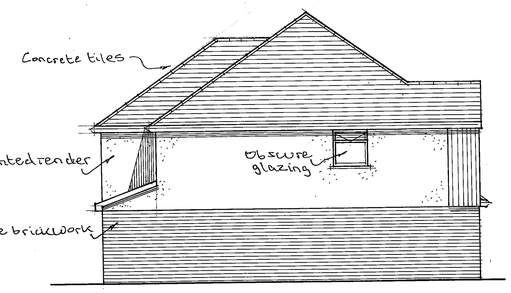

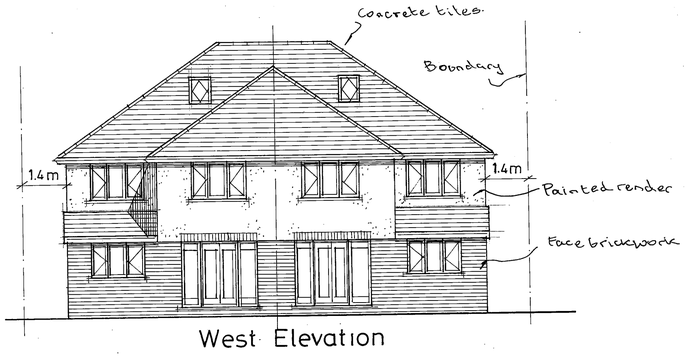

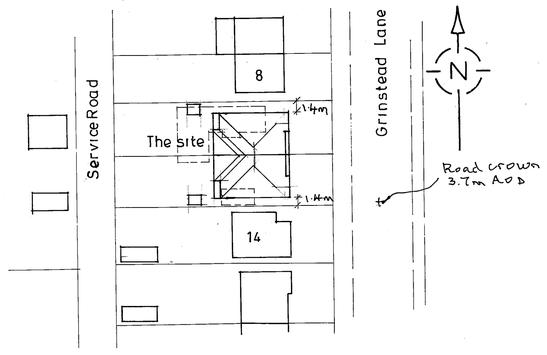

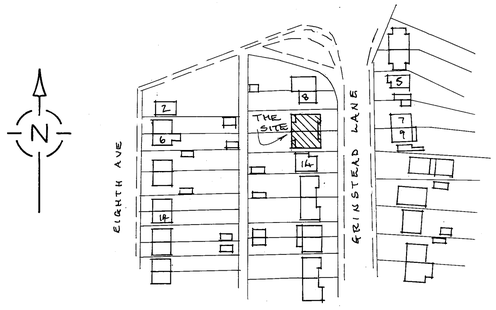

A	7.12.22	R.W. Runs/ Soakaways.
	Date	Revisions

© copyright

Materials :-
Roof tiles - Marley Plain tiles Smooth Brown (MA140825)
Render - White painted
Face bricks - Ibstock. Haybrook Capital Brown multi-stock
Stained Boarding - Sadolins Heritage Oak
Block Paving - Marshalls Drivesett Argent (basic) Permeable
Conc. Slabs - Marshalls Perfecta Natural
Doors Windows - White UPVC

Client
Mr J. Blankson

Job Title
Proposed Dwellings

Drawing Title
10 Grinstead Lane Lancing

Scale 1:100

Date | Drawn by

Drg No. 437/02b | Rev. A

841 x 594mm A1