A3 PAPER SIZE

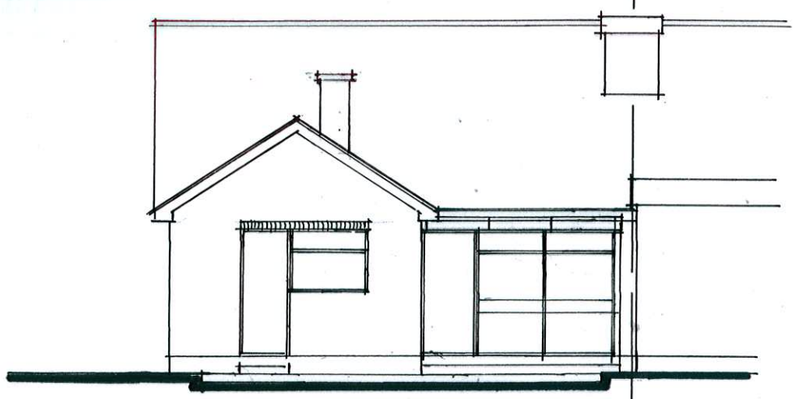

Existing South Elevation
Scale: 1:100

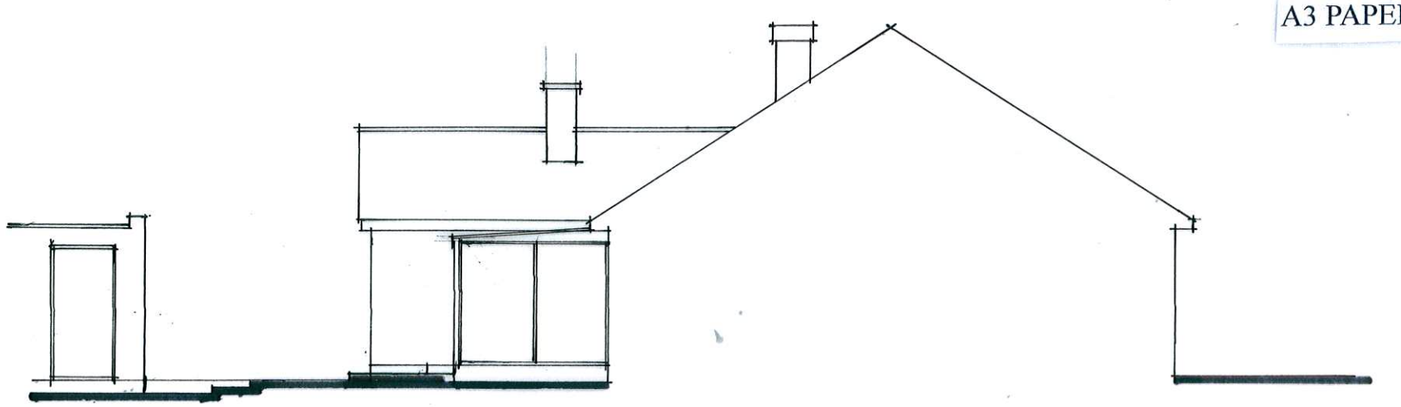

Existing East Elevation.
Scale: 1:100

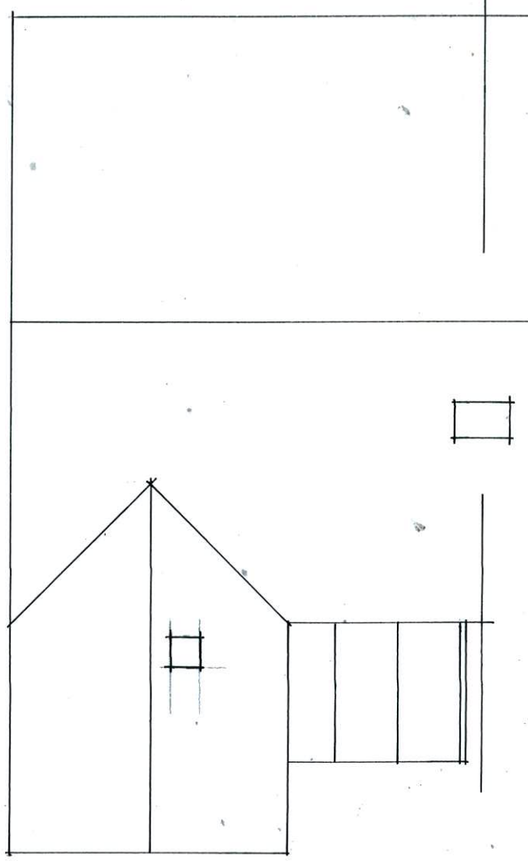

Existing Roof Plan.
Scale: 1:100

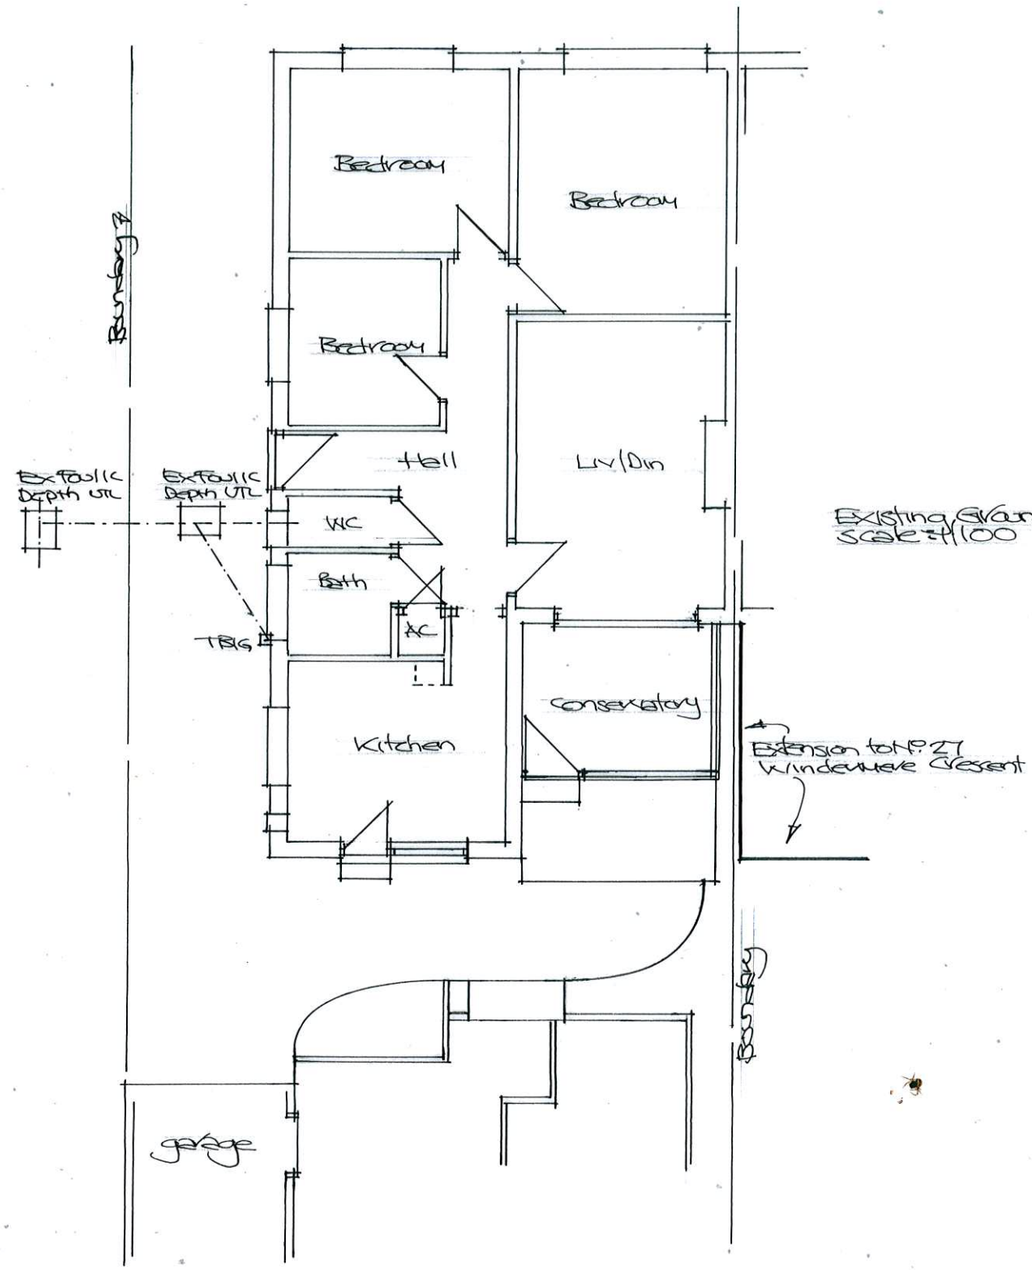

Existing Ground floor Plan.
Scale 1:100

29 WINDERMERE CRESCENT
WORTHING
WEST SUSSEX BN12 6LB

Paul Trussler
44 Firle Road
Lancing
West Sussex
BN15 0NZ

Drawing No. 22/29/2