A3 PAPER SIZE

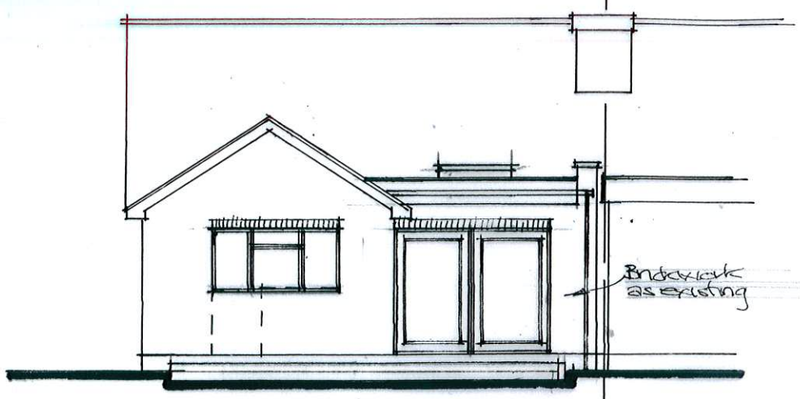

Proposed south Elevation
Scale: 1/100

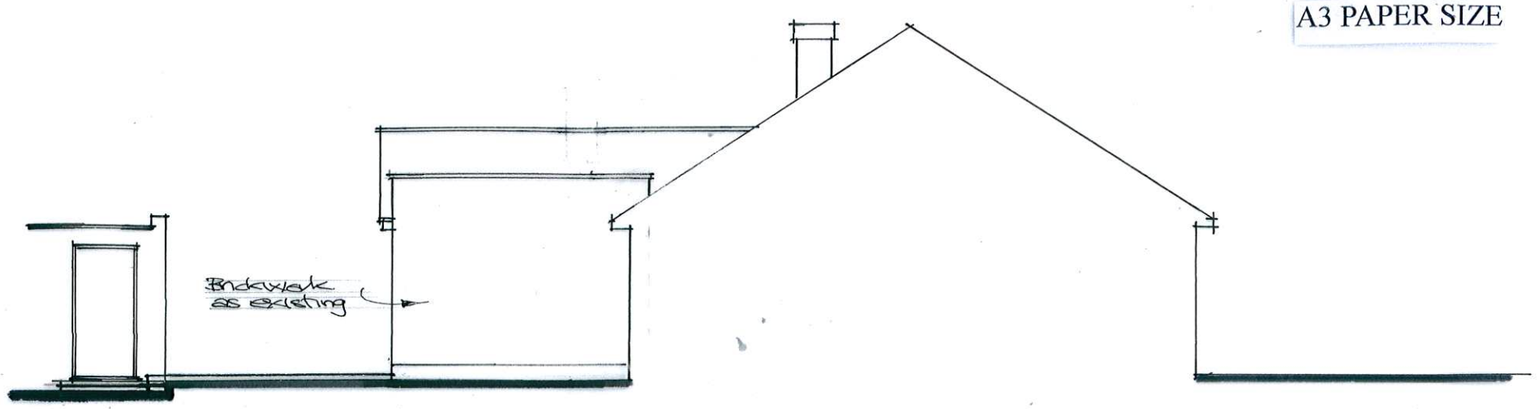

Proposed East Elevation
Scale: 1/100

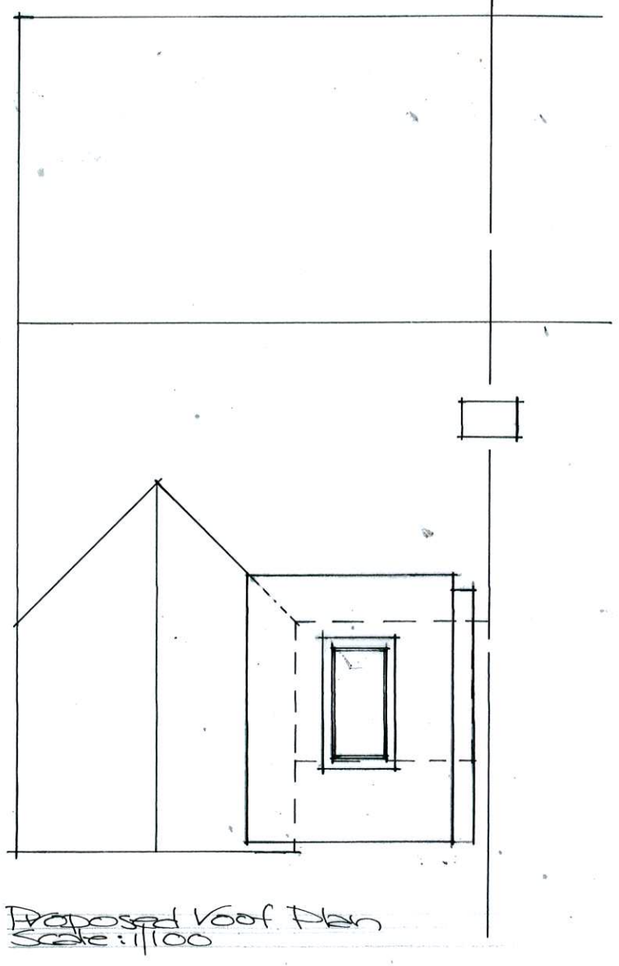

Proposed Roof Plan
Scale: 1/100

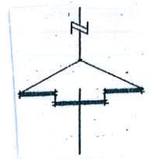

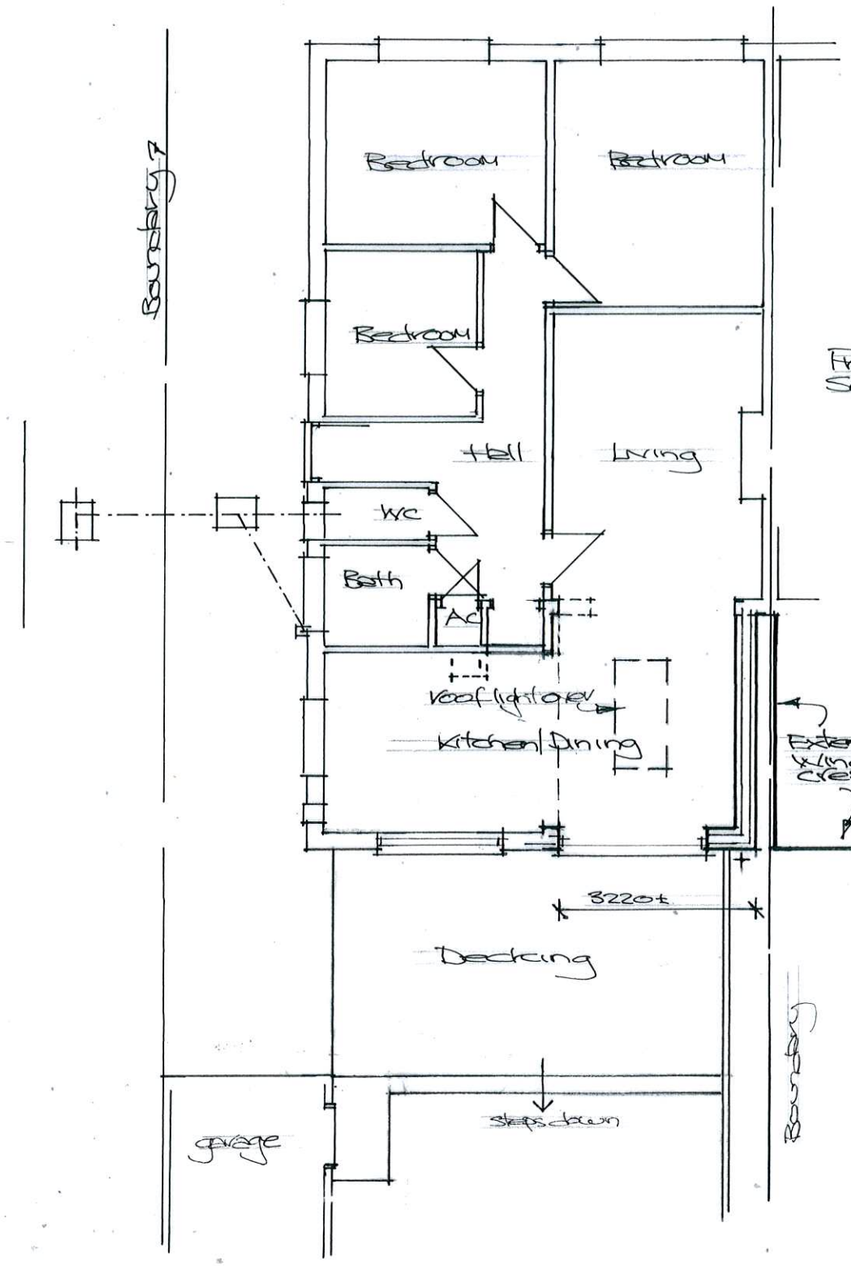

Proposed Ground Floor Plan.
Scale: 1/100

29 WINDERMERE CRESCENT
WORTHING
WEST SUSSEX BN12 6LB

Paul Trussler
44 Firle Road
Lancing
West Sussex
BN15 0NZ

Drawing No. 22/29/3