Proposed Elevation 1

South East (Front) Elevation

0 1 2 3 4 5 6 7 8 9 10

Metres Scale 1:100



Site Plan

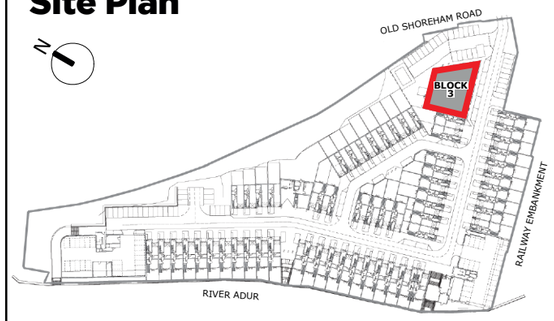

Elevation

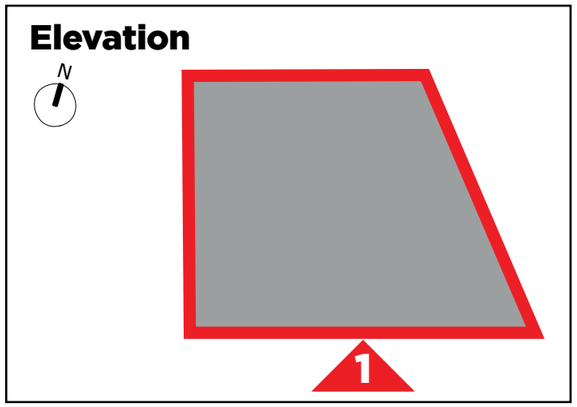



BIKE
ACM plaque
150x150mm



DISC
ACM plaque
450x450mm



DOG
ACM plaque
150x300mm



BAG
ACM plaque
400mm

southern coop
a fair, fresh approach, for all

Frosted SAV manifestations
to all glazing that doesn't have a graphic

Key2Group
Plastics • Displays • Signs • Graphics

Client
Southern Co-op

Location
Ropetackle, Shoreham

Drawing 001-Ropetackle-

Revision C

SCALE	SHEET SIZE	DRAWN	CHKD	DATE
1:100	A3	JG	SL	15/8/23

Key2 Group
Unit C4,
Hazleton Intchnge
Lakesmere Road
Horndean
PO8 9JU

08450 55 44 33
info@key2uk.com
www.key2uk.com

THIS DRAWING IS THE COPYRIGHT OF THE KEY2 GROUP AND MAY NOT BE COPIED, ALTERED OR REPRODUCED IN ANY FORM, OR PASSED TO A THIRD PARTY WITHOUT THE WRITTEN CONSENT OF THE KEY2 GROUP.

DIMENSIONS SHOULD BE CHECKED AND VERIFIED ON SITE AND ANY DISCREPANCIES SHOULD BE REPORTED TO THE DESIGNER.

DO NOT SCALE FROM THIS DRAWING, EXCEPT FOR PLANNING PURPOSES. USE FIGURED DIMENSIONS ONLY.

IF IN DOUBT ASK FOR CONFIRMATION

Proposed Elevation 2

North East (Side) Elevation

0 1 2 3 4 5 6 7 8 9 10

Metres Scale 1:100





DISC

ACM plaque
450x450mm
x2

Site Plan

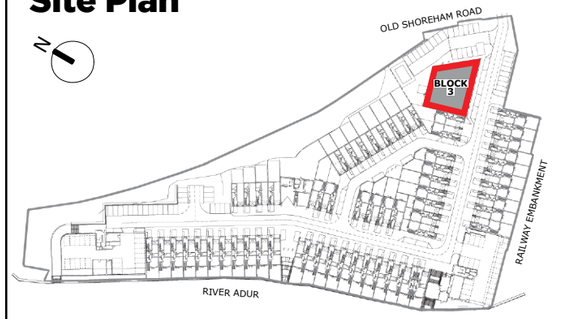

Elevation

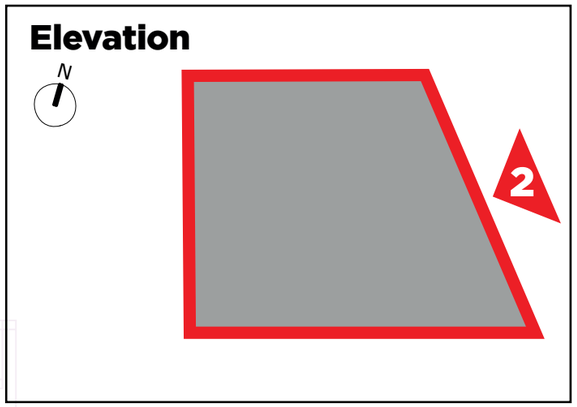

Key2Group
Plastics • Displays • Signs • Graphics

Client
Southern Co-op

Location
Ropetackle, Shoreham

Drawing
001-Ropetackle-

Revision
C

SCALE	SHEET SIZE	DRAWN	CHKD	DATE
1:100	A3	JG	SL	15/8/23

Key2 Group
Unit C4,
Hazleton Intchnge
Lakesmere Road
Horndean
PO8 9JU

08450 55 44 33
info@key2uk.com
www.key2uk.com

THIS DRAWING IS THE COPYRIGHT OF THE KEY2 GROUP AND MAY NOT BE COPIED, ALTERED OR REPRODUCED IN ANY FORM, OR PASSED TO A THIRD PARTY WITHOUT THE WRITTEN CONSENT OF THE KEY2 GROUP.

DIMENSIONS SHOULD BE CHECKED AND VERIFIED ON SITE AND ANY DISCREPANCIES SHOULD BE REPORTED TO THE DESIGNER.

DO NOT SCALE FROM THIS DRAWING, EXCEPT FOR PLANNING PURPOSES. USE FIGURED DIMENSIONS ONLY.

IF IN DOUBT ASK FOR CONFIRMATION

Proposed Elevation 3

North West (Rear) Elevation

0 1 2 3 4 5

Metres Scale 1:50



Site Plan

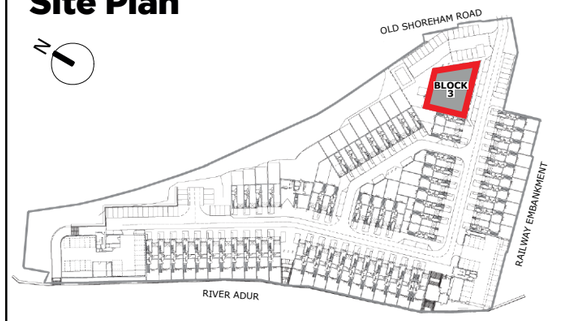

Elevation

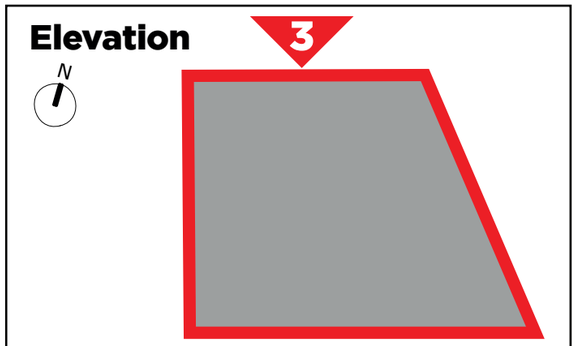

Key2Group
Plastics • Displays • Signs • Graphics

Client
Southern Co-op

Location
Ropetackle, Shoreham

Drawing
001-Ropetackle-

Revision
C

SCALE	SHEET SIZE	DRAWN	CHKD	DATE
1:50	A3	JG	SL	15/8/23

Key2 Group
Unit C4,
Hazleton Intchnge
Lakesmere Road
Horndean
PO8 9JU

08450 55 44 33
info@key2uk.com
www.key2uk.com

THIS DRAWING IS THE COPYRIGHT OF THE KEY2 GROUP AND MAY NOT BE COPIED, ALTERED OR REPRODUCED IN ANY FORM, OR PASSED TO A THIRD PARTY WITHOUT THE WRITTEN CONSENT OF THE KEY2 GROUP.

DIMENSIONS SHOULD BE CHECKED AND VERIFIED ON SITE AND ANY DISCREPANCIES SHOULD BE REPORTED TO THE DESIGNER.

DO NOT SCALE FROM THIS DRAWING, EXCEPT FOR PLANNING PURPOSES. USE FIGURED DIMENSIONS ONLY.

IF IN DOUBT ASK FOR CONFIRMATION

Signage Specification S

0 1 2 3 4 5
Metres Scale 1:50

50mm deep trough illuminated fascia signs - approx 200 cd/m2. Aluminium composite pan finished in green to match PMS 375c.
Raised 5mm acrylic letters to match blue PMS 2757c and white. Face fixed grey box ‘tag’ sign in RAL 7015 with white logo.

S1
11,600x1100mm
trought lit



S2
15,100x1100mm
trough lit



Not to Scale - For Manufacturing Information Purpose Only

Colours: Sign - Green - Pantone 375c. Blue - Pantone 2757c. & White. Luminance: approx 270 cd/m²

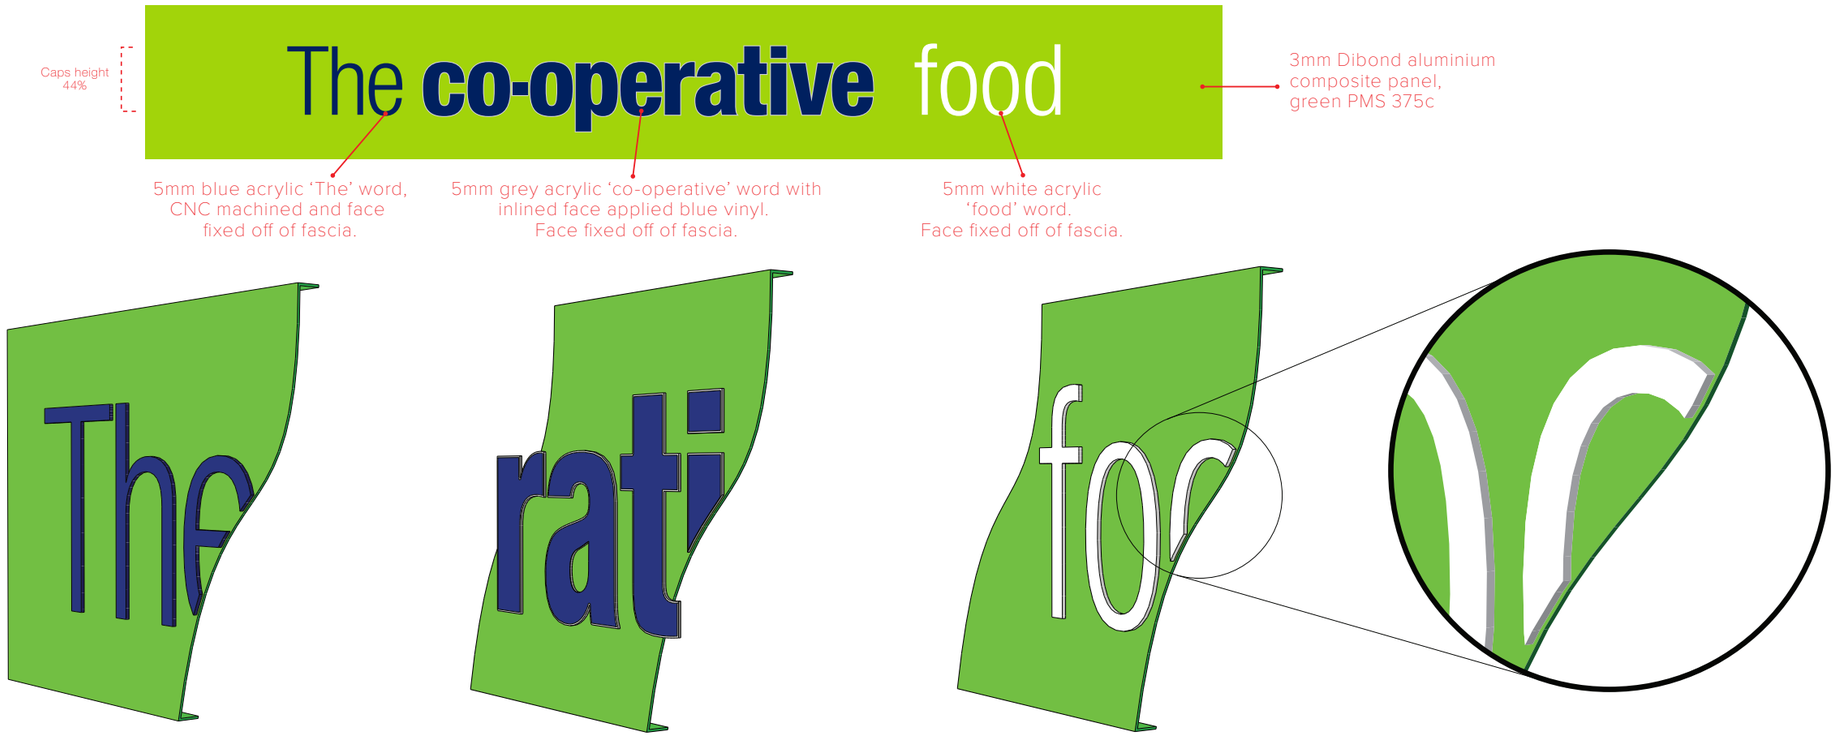

Key2Group
Plastics • Displays • Signs • Graphics

Client
Southern Co-op

Location
Ropetackle, Shoreham

Drawing
001-Ropetackle-

Revision
C

SCALE	SHEET SIZE	DRAWN	CHKD	DATE
1:50	A3	JG	SL	15/8/23

Key2 Group
Unit C4,
Hazleton Intchnge
Lakesmere Road
Horndean
PO8 9JU
08450 55 44 33
info@key2uk.com
www.key2uk.com

THIS DRAWING IS THE COPYRIGHT OF THE KEY2 GROUP AND MAY NOT BE COPIED, ALTERED OR REPRODUCED IN ANY FORM, OR PASSED TO A THIRD PARTY WITHOUT THE WRITTEN CONSENT OF THE KEY2 GROUP.

DIMENSIONS SHOULD BE CHECKED AND VERIFIED ON SITE AND ANY DISCREPANCIES SHOULD BE REPORTED TO THE DESIGNER.

DO NOT SCALE FROM THIS DRAWING, EXCEPT FOR PLANNING PURPOSES. USE FIGURED DIMENSIONS ONLY.

IF IN DOUBT ASK FOR CONFIRMATION

Window Graphics W

Reverse printed pattern with white-grey fades over ‘brushed’ effect background.
0% vision through. Printed SAV internally applied and backed with white

0 1 2
Metres Scale 1:20



1050x2100mm

W1



1250x2100mm

W2



1350x2100mm 1350x2100mm 1350x2100mm

W3



1150x2100mm 1150x2100mm

W4



1150x2100mm 1150x2100mm

W5



1150x2100mm 1150x2100mm

W6

2100x950mm



914x1010mm 914x1010mm

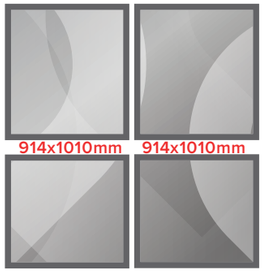

914x830mm 914x830mm

W7

1150x950mm 1150x950mm



1150x2100mm 1150x2100mm

W8

1680x950mm 1680x950mm 1680x950mm



1680x2100mm 1680x2100mm 1680x2100mm

W9

Key2Group
Plastics • Displays • Signs • Graphics

Client
Southern Co-op

Location
Ropetackle, Shoreham

Drawing 001-Ropetackle-
Revision C

SCALE	SHEET SIZE	DRAWN	CHKD	DATE
1:20	A3	JG	SL	15/8/23

Key2 Group
Unit C4,
Hazleton Intchnge
Lakesmere Road
Horndean
PO8 9JU
08450 55 44 33
info@key2uk.com
www.key2uk.com

THIS DRAWING IS THE COPYRIGHT OF THE KEY2 GROUP AND MAY NOT BE COPIED, ALTERED OR REPRODUCED IN ANY FORM, OR PASSED TO A THIRD PARTY WITHOUT THE WRITTEN CONSENT OF THE KEY2 GROUP.

DIMENSIONS SHOULD BE CHECKED AND VERIFIED ON SITE AND ANY DISCREPANCIES SHOULD BE REPORTED TO THE DESIGNER.

DO NOT SCALE FROM THIS DRAWING, EXCEPT FOR PLANNING PURPOSES. USE FIGURED DIMENSIONS ONLY.

IF IN DOUBT ASK FOR CONFIRMATION