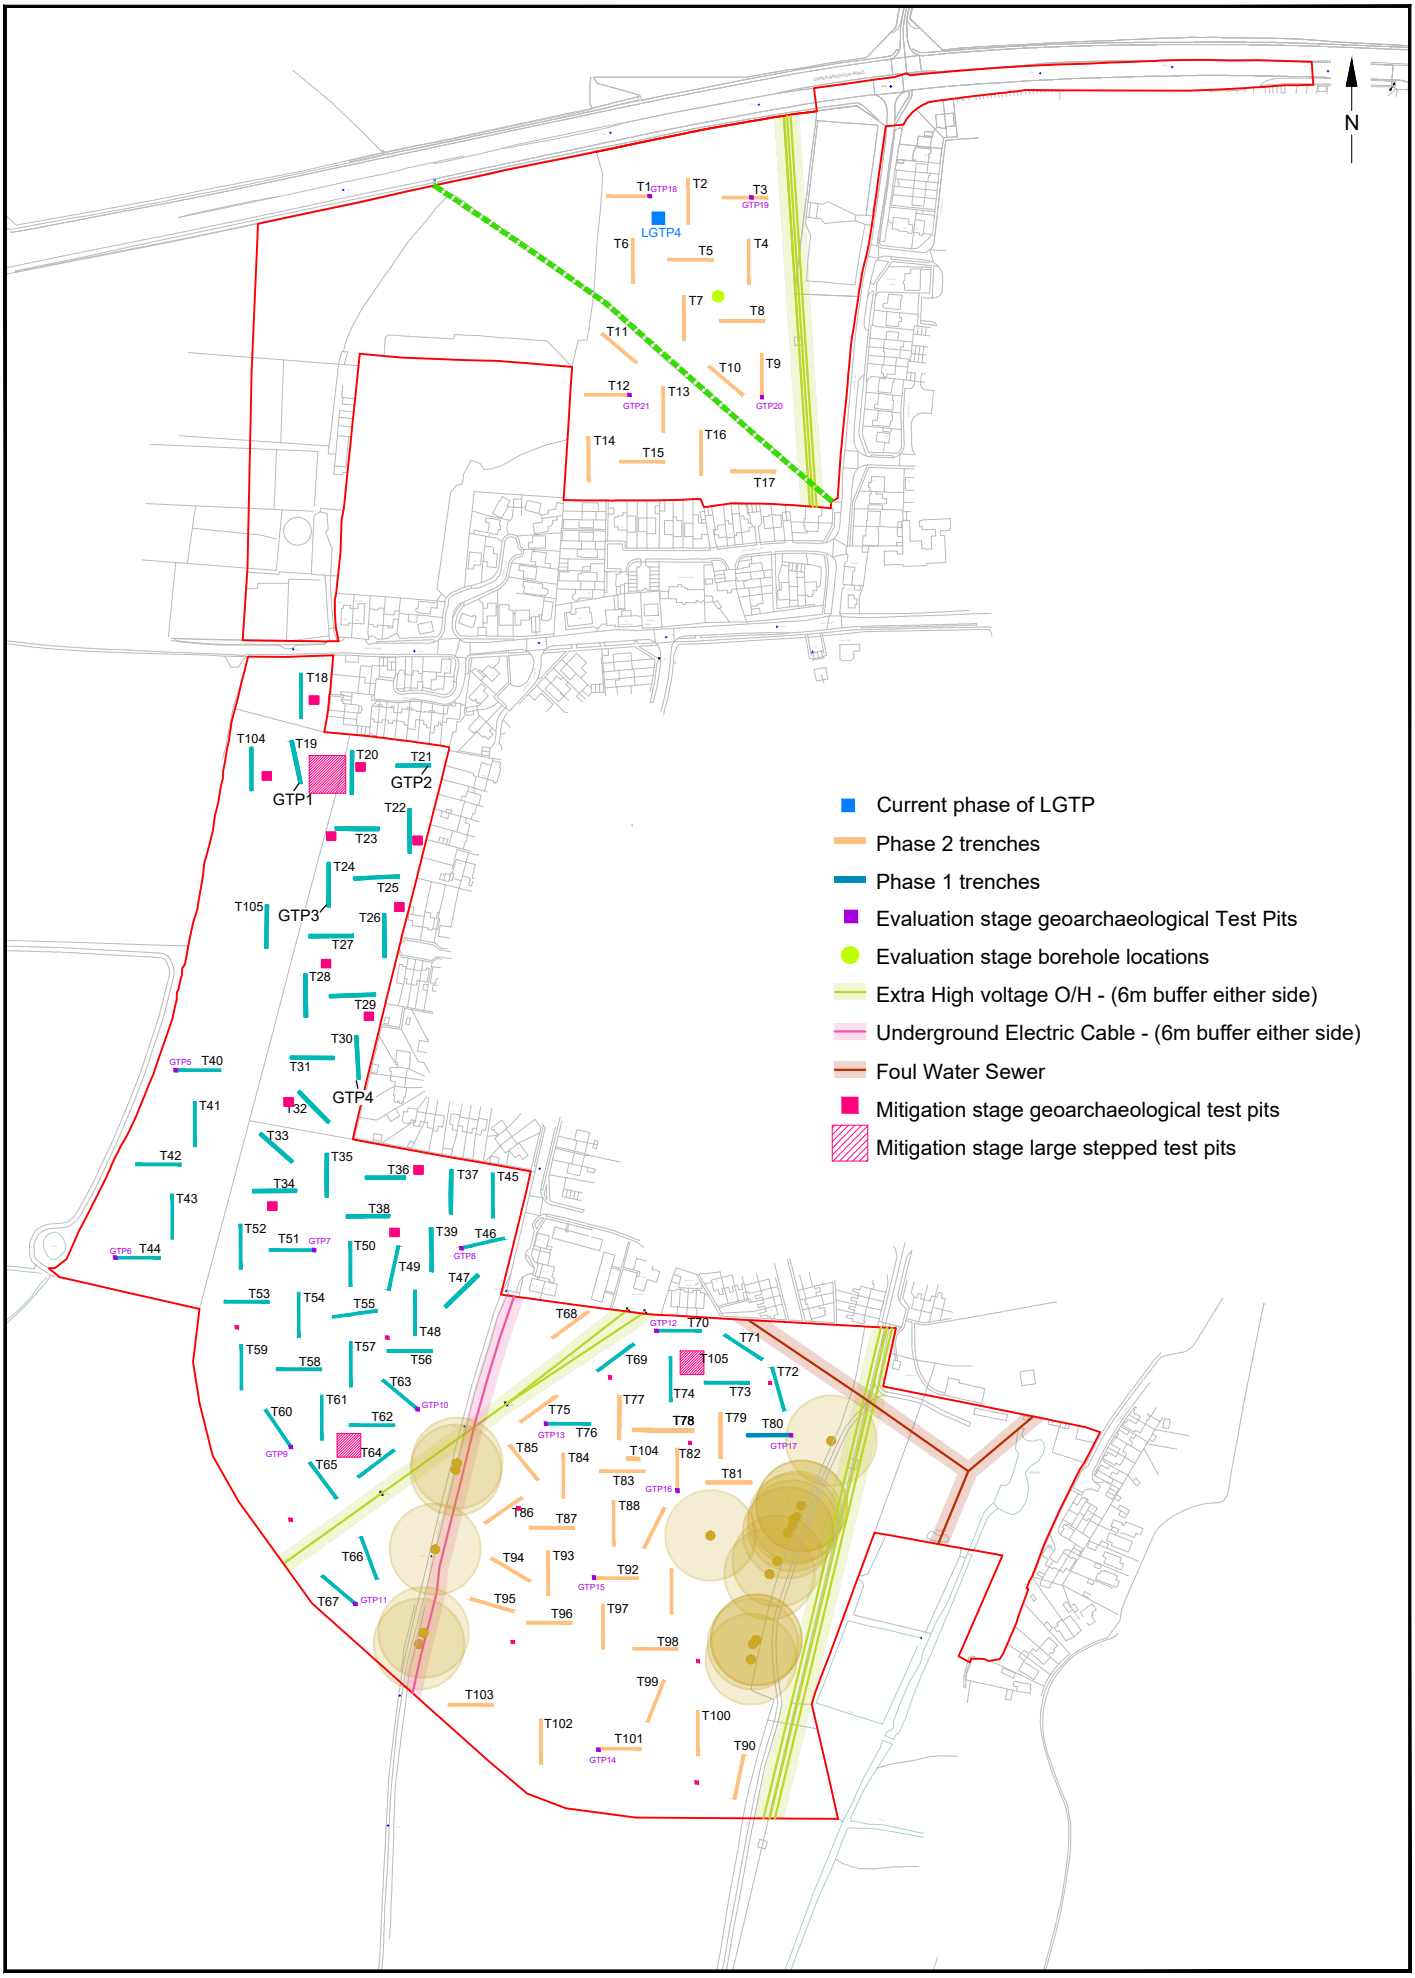


© Archaeology South-East		Land West of Sompting	Fig. 2
Project Ref: 220510	January 2023	Site plan showing phases 1 and 2 evaluation trenches, geoarchaeological test pits and borehole locations	
Report Ref: WSI	Drawn by: FG		