
COPYRIGHT: THIS DRAWING REMAINS THE PROPERTY OF REHAU LTD. AND SHOULD NOT BE REPRODUCED WITHOUT WRITTEN PERMISSION FROM REHAU LTD

* All statements, technical information and recommendations are based on experience and are to the best of our knowledge correct but are given without obligation and for guidance purposes only. Their accuracy or completeness is not guaranteed. The suitability of any Rehau products for a specific application should be checked by the contractor in advance*

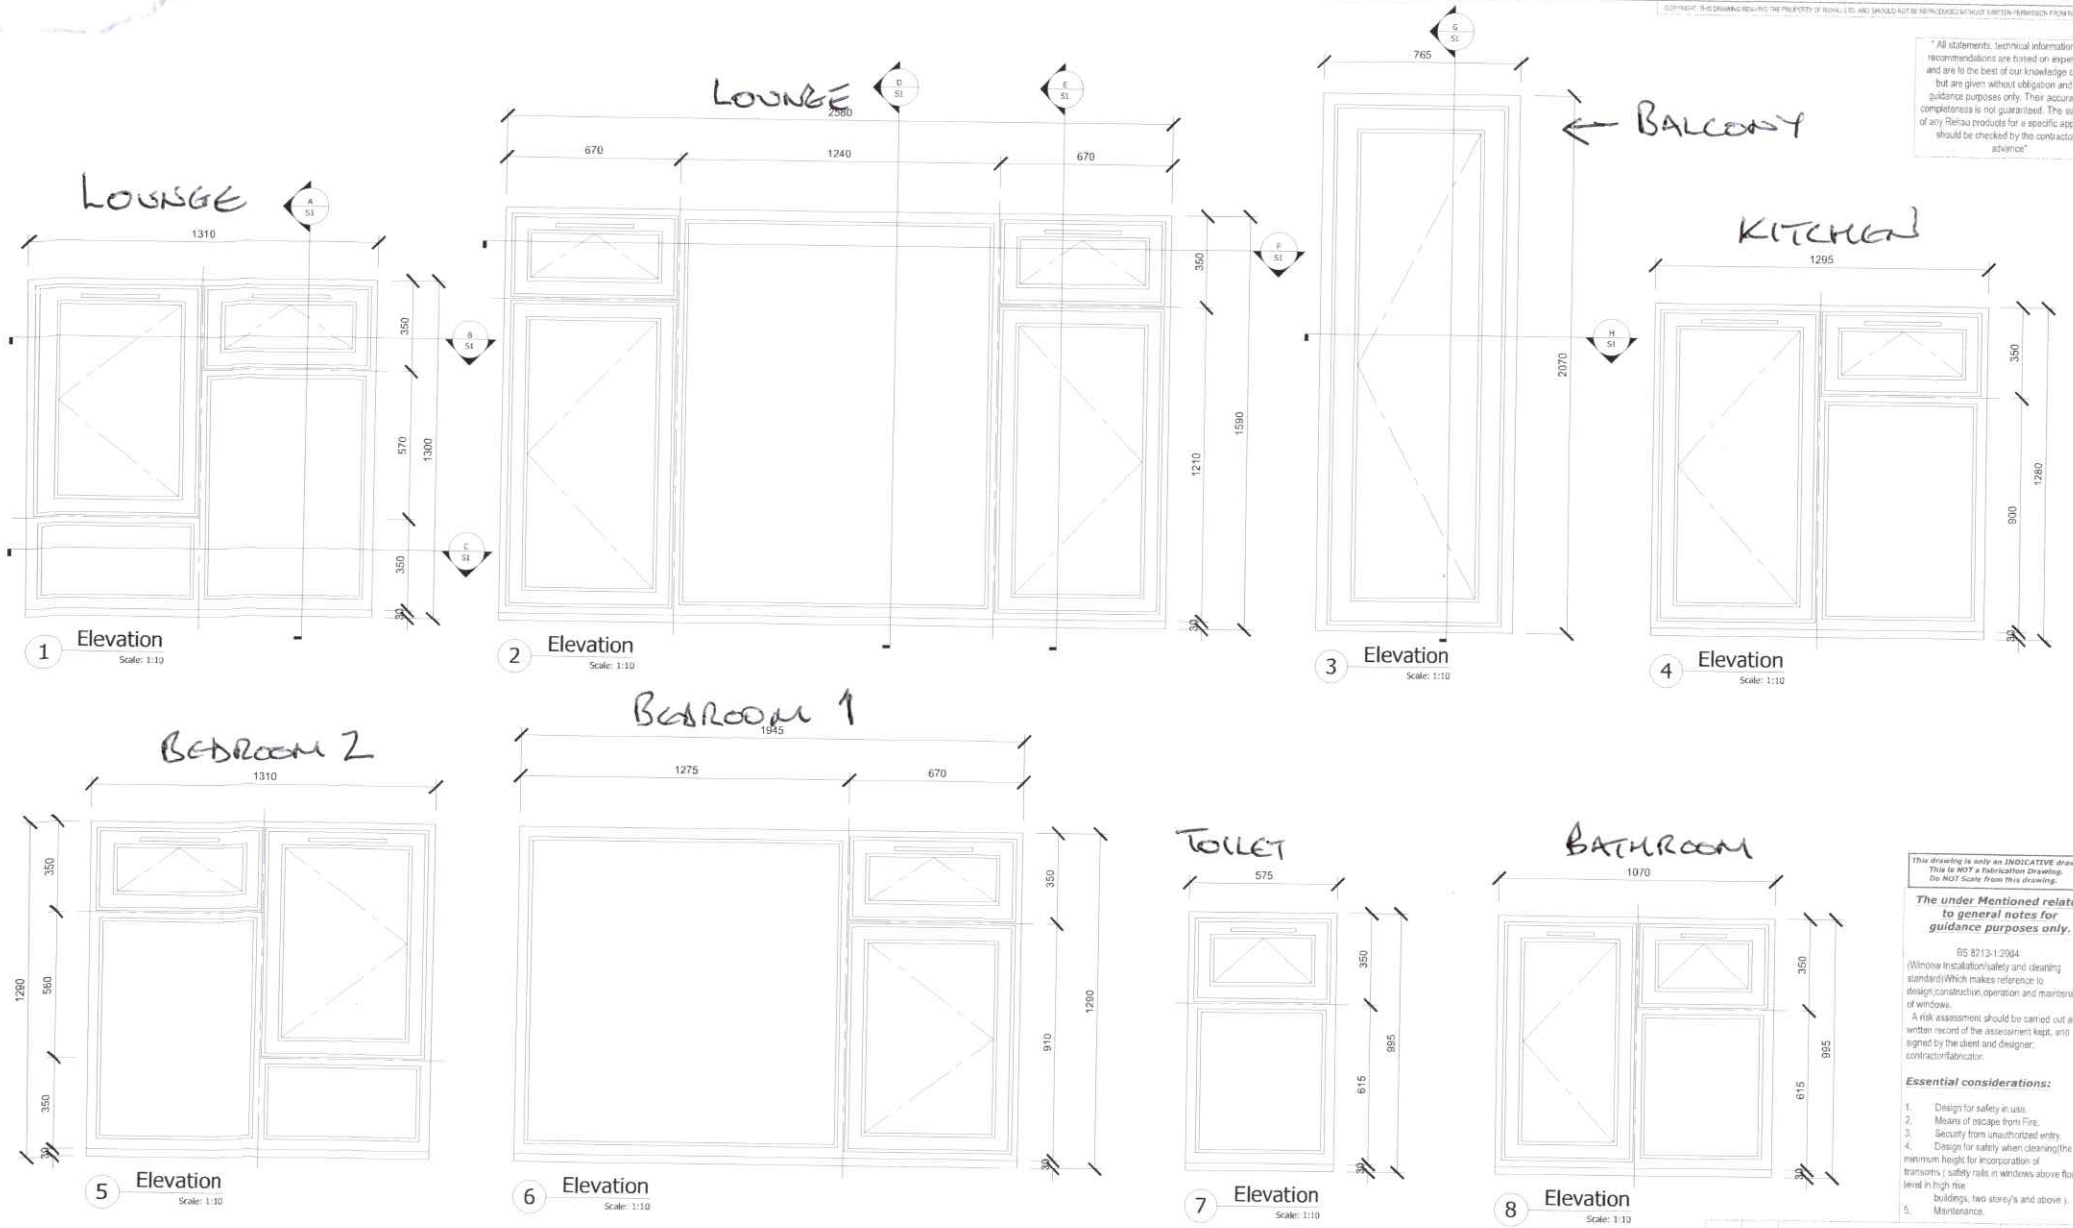

This drawing is only an INDICATIVE drawing. This is NOT a Fabrication Drawing. Do NOT Scale from this drawing.

The under Mentioned relates to general notes for guidance purposes only.

BS 8213-1:2004

(Window Installation/safety and cleaning standard)Which makes reference to design,construction,operation and maintenance of windows.

A risk assessment should be carried out and a written record of the assessment kept, and signed by the client and designer, contractor/fabricator.

Essential considerations:

1. Design for safety in use.
2. Means of escape from Fire.
3. Security from unauthorized entry.
4. Design for safety when cleaning(the minimum height for incorporation of transoms (safety rails in windows above floor level in high rise buildings(two storey's and above).
5. Maintenance.

REHAU - Total 70C & S window system.

Windloading calculated using BS 6375-1-2015 and / or EN 1991-1-4 2005	
Post Code	BN11 5QB
Building Design height M	6
Resultant windload Pa	580

DATE	REV	DRAWING CHANGE DETAILS	DRAWN BY

REHAU
Unlimited Polymer Solutions

REHAU Ltd
Hill Court,
Nr. Watford,
Rickmansworth,
Hertfordshire,
WD3 1QA.
Tel: +44 (0)1189 757600
Fax: +44 (0)1988 782301

11/11/2024	Project:	Gamble - Precision Windows			
	Title:	Elevation and Section Drawings			
1:10	Project No:	24-224-BN115QB	E1	Revision No:	
A1	DRAWN BY:	X Price	CHECKED BY:	---	SALES PERSON: K Orvell