-	PL-01	13065	Existing	CHECKED MC	DRAWN BM
	DRAWING NUMBER	PROJECT NUMBER	DATE July 2015	SCALE @ A3 AS NOTED	SCALE @ A1 AS NOTED
	Existing Plan		West Sussex, BN43 5ZN 32 East Street, Shoreham by Sea		
REVISION			PROJECT		

SELF SERVICE EVERYDAY PROGRAMME

SHOREHAM BY SEA - GB215E

CLIENT

HSBC

All dimensions to be verified by the Contractor on site.
Any manufacturer's instructions, codes of practice and British Standards must be complied with.
NOTE:
© This drawing and design is the copyright of Tom Architecture and may not be reproduced in whole or in part without prior written permission.

tom architecture
Cardiff · Edinburgh · London · Sheffield
1 Tonys Place
Delph
Edinburgh
EH8 7ET
0131 478 2700

Existing Elevation (scale 1:100 @ A3)



0 5m

SCALE 1:100

DRAWING LEGEND

- SELF SERVICE MACHINE REFERENCE NUMBER 01
- NEW SECURE PARTITION
- NEW EQUIPMENT SELF SERVICE MACHINE
- BEING REMOVED SELF SERVICE MACHINE

PLAN	AMDM1	1:25 / 12
DATE		1 8 JUL 2015
VALID		

ADAM & WORTHING PLANNING SERVICES

Location Plan (scale 1:1250 @ A3)

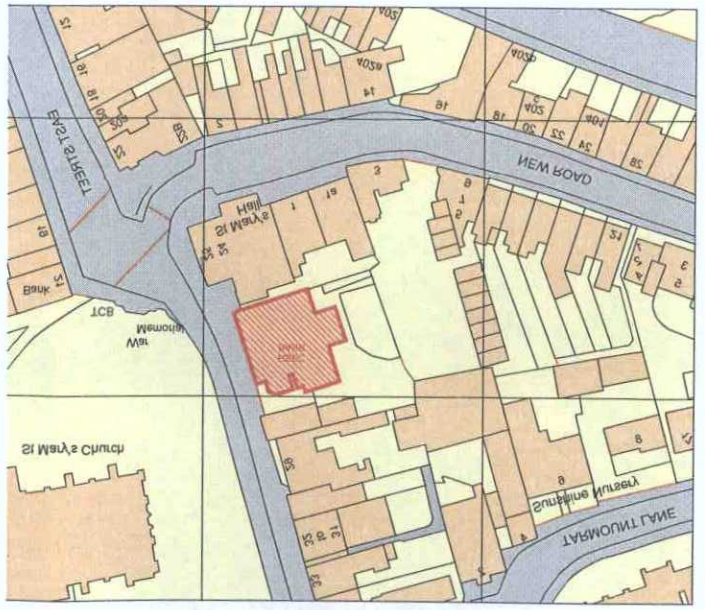

North

All rights reserved. Licence number 100055435
Ordnance Survey, (c) Crown Copyright 2015.

0 100m

SCALE 1:1250

External ATM - Elevation



Existing Ground Floor Plan (scale 1:100 @ A3)

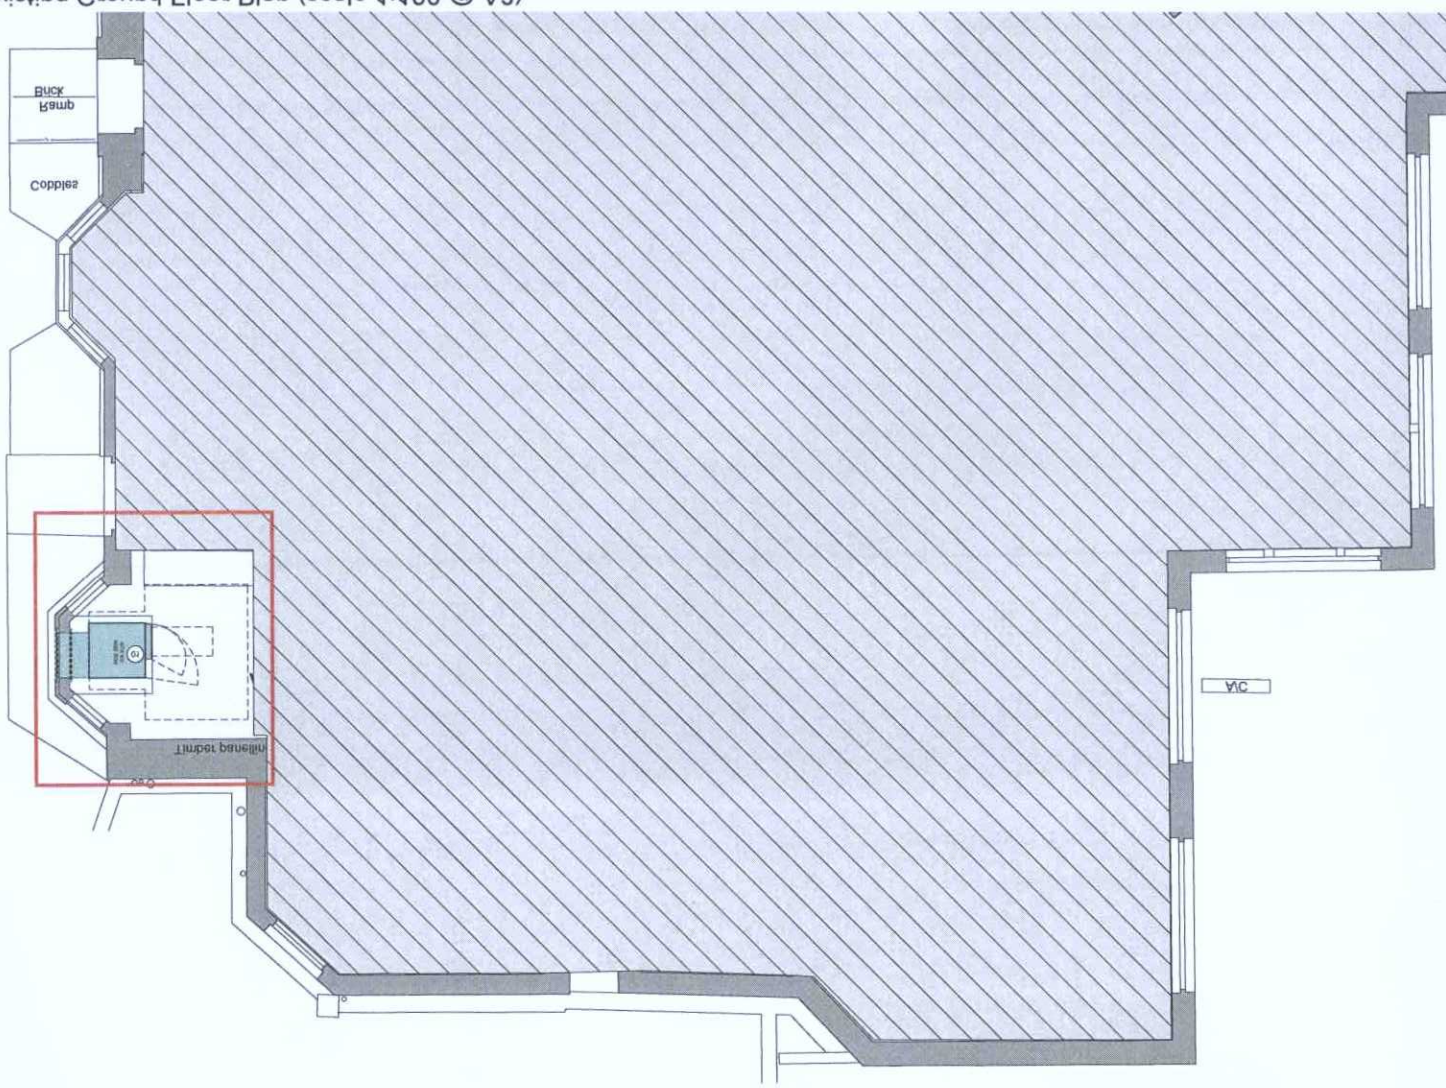

External ATM - Rear View



Branch Elevation View

