-	PL-05	130652	Existing	CHECKED MC	DRAWN BY BM
REVISION	DRAWING NUMBER	PROJECT NUMBER	STATUS	SCALE @ A3 A2 NOTED	SCALE @ A1 A2 NOTED
	Existing Detailed Plan	Elevation & Section			
DRAWING			DATE July 2015		
	52 East Street, Chichester PO19 1HB	West Sussex, BN43 5SN			
PROJECT					
REVISIONS	A				

SHOREHAM BY SEA - CB3152

Self Service Evergreen Programme

HSBC

CLIENT

All dimensions to be verified on Site by Contractor on site.
Any discrepancy should be reported to Form Architecture and Design.
All information should be read in conjunction with manufacturer's instructions, codes of practice and British Standards.
NOTE:

© The drawing remains the property of Form Architecture and Design and may not be reproduced in whole or in part without their written permission.

Form
Architecture
Cardiff · Edinburgh · London · Sheffield
1 John's Place
Leith
Edinburgh
EH6 7EZ
0131 478 2700

DRAWING LEGEND

- BEING REMOVED — SELF SERVICE MACHINE
- NEW EQUIPMENT — SELF SERVICE MACHINE
- NEW SECURE PARTITION
- (01) SELF SERVICE MACHINE REFERENCE NUMBER 01

Existing Detailed Elevation of Affected Area (scale 1:25 @ A3)

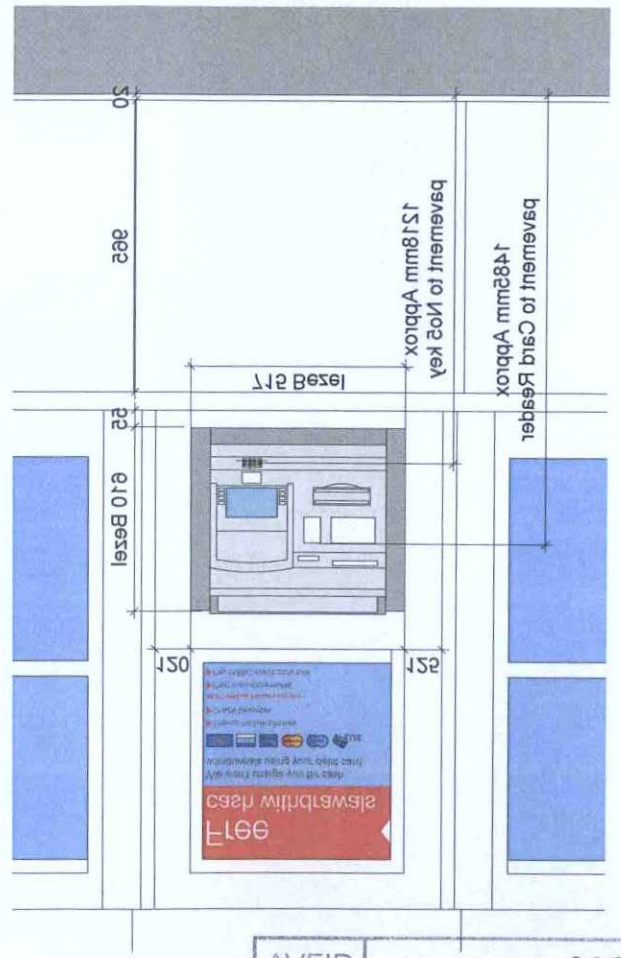

Existing Section (scale 1:25 @ A3)

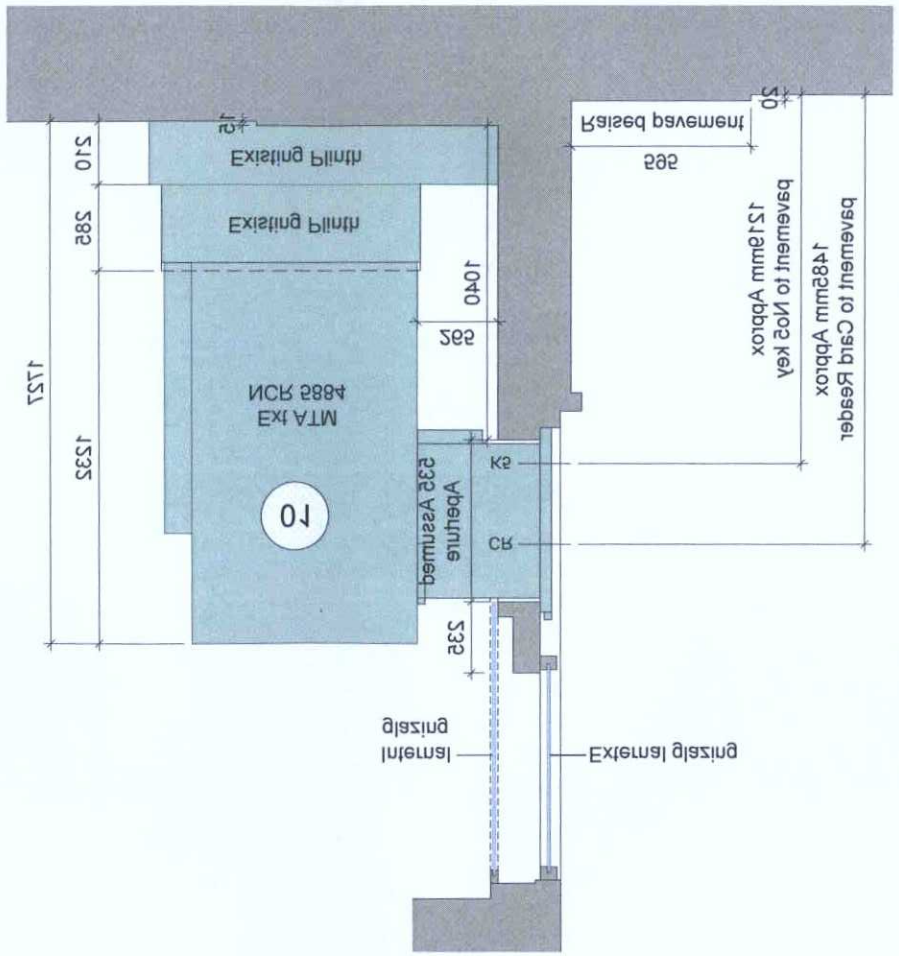

Existing Detailed Plan of Affected Area (scale 1:25 @ A3)

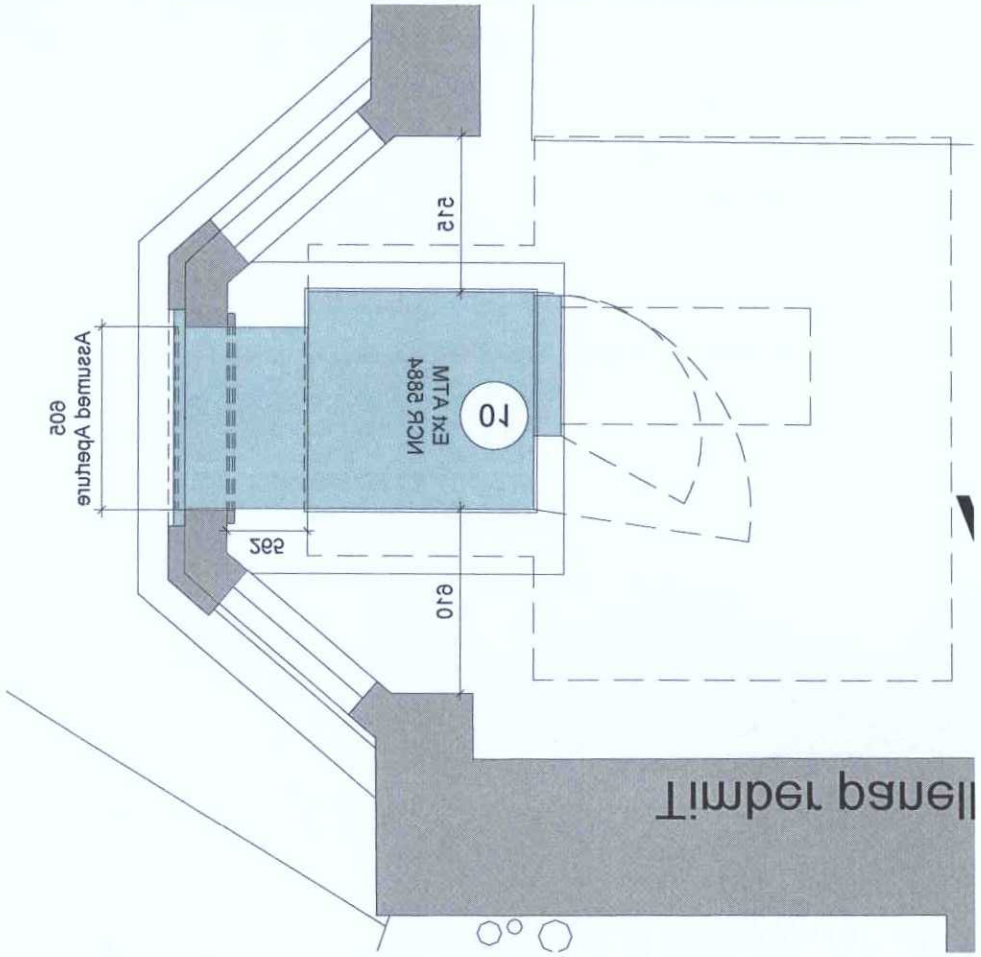

SCALE 1:25

0 1m

PLANNING SERVICES ADUR & WORTHING	
PLAN	AWDM\1029\15
VALID DATE	1 8 JUL 2015