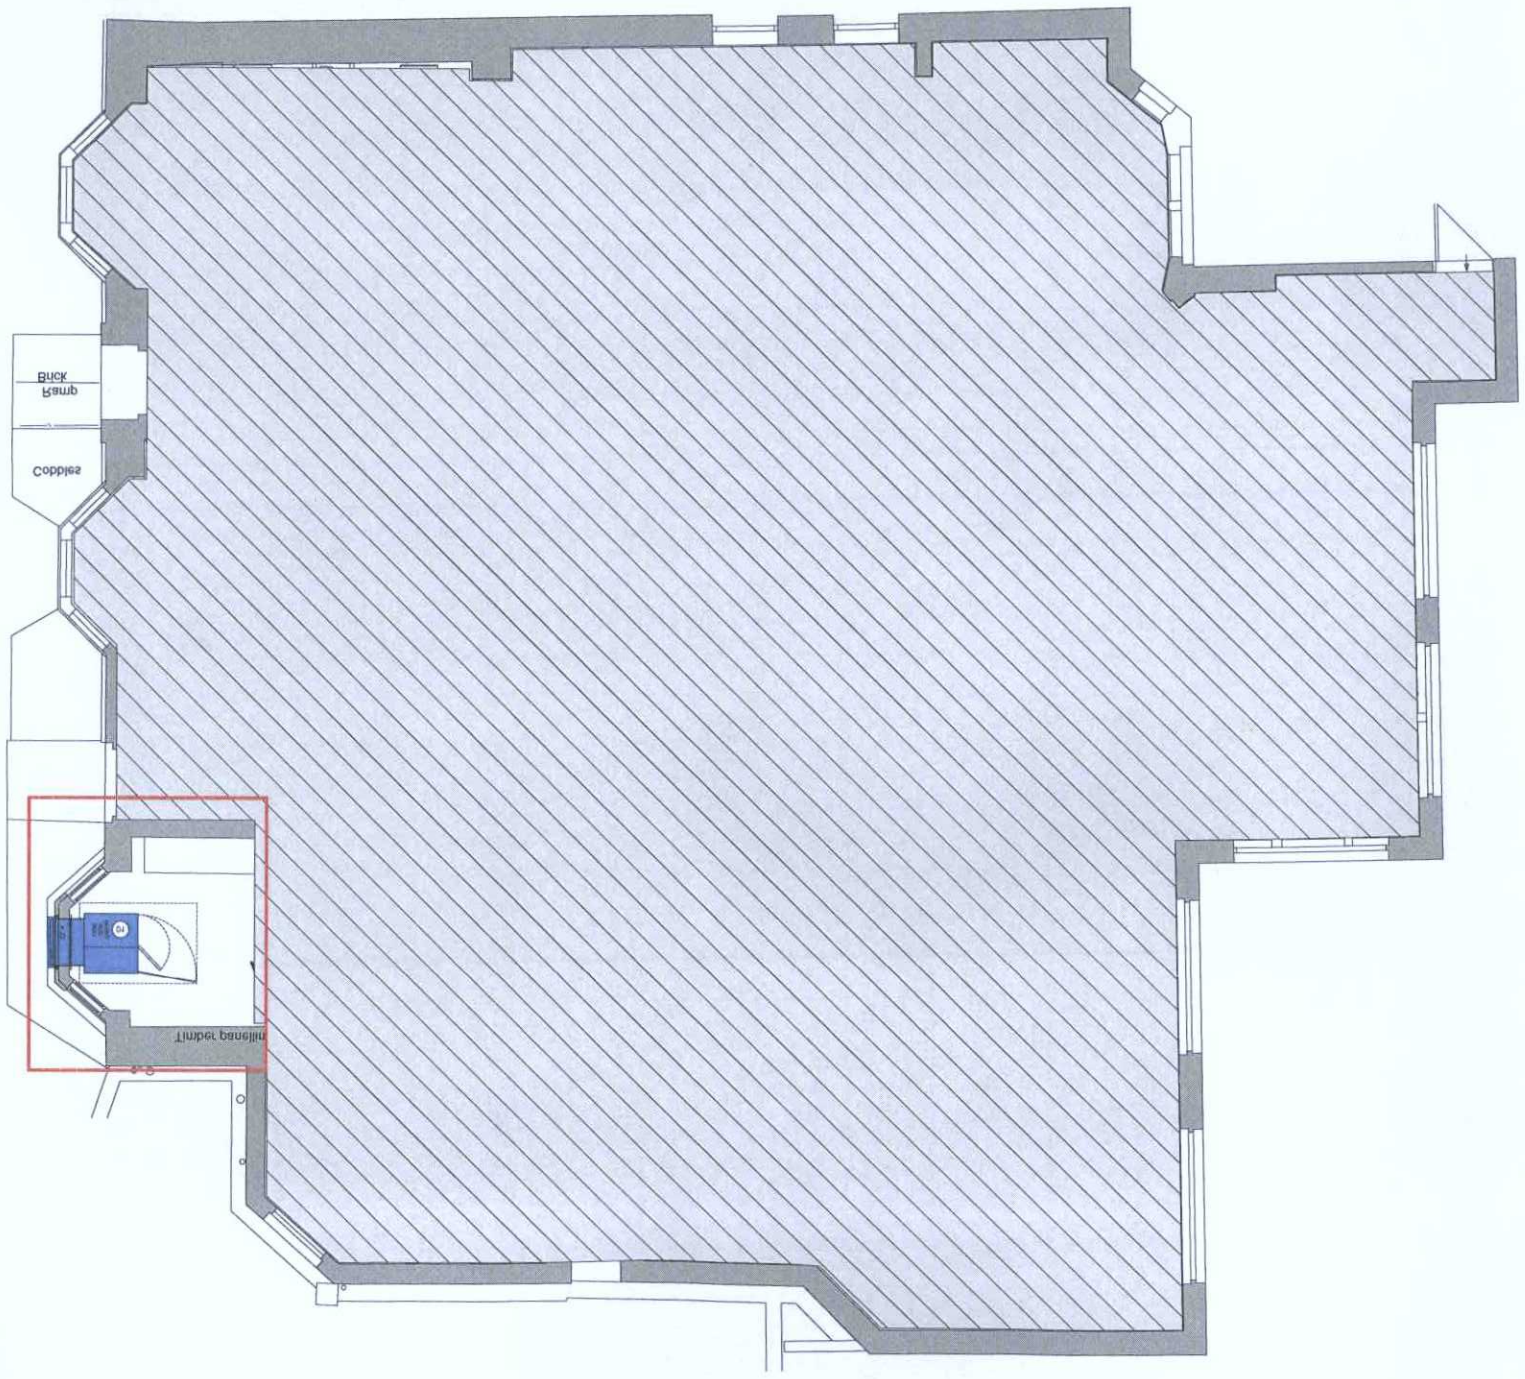


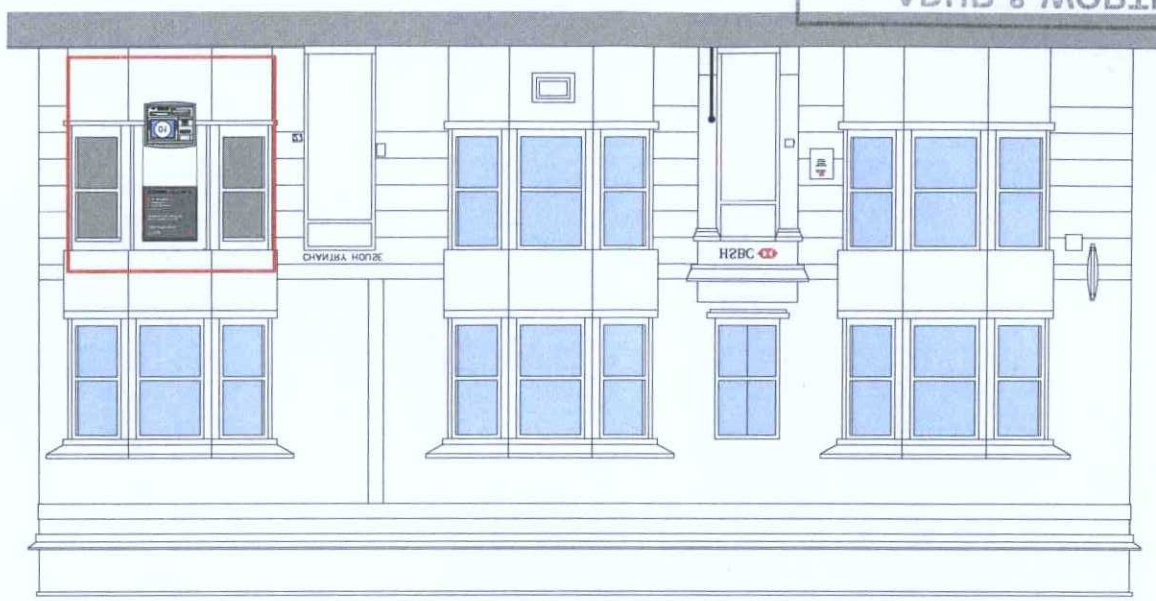


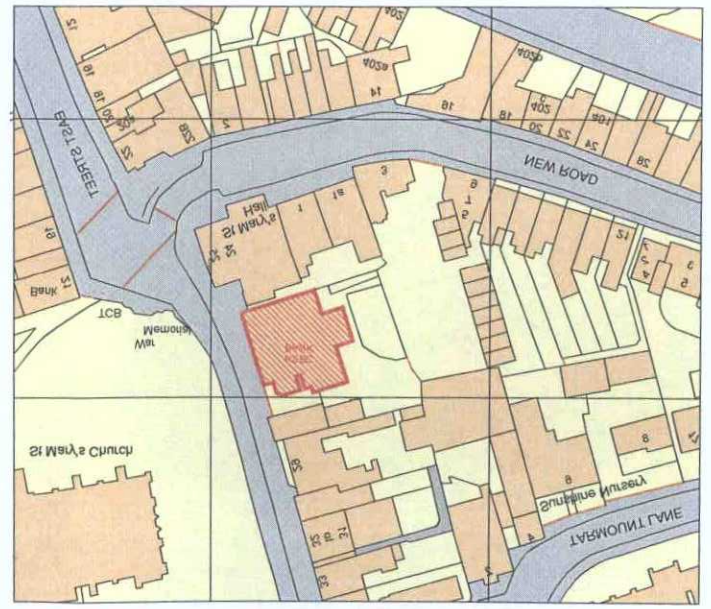


SELF SERVICE MACHINE REFERENCE NUMBER OF

NEW SECURE PARTITION

NEW EQUIPMENT SELF SERVICE MACHINE

BEING REMOVED SELF SERVICE MACHINE

DRAWING LEGEND

0 5m

SCALE 1:100

North

0 100m

SCALE 1:1250

Ordnance Survey, (c) Crown Copyright 2015.
All rights reserved. Licence number 100022432

ADUR & WORTHING
PLANNING SERVICES

| | |
|---|---|
| PLAN | AWDM\1020/15 |
| DATE | 16 JUL 2015 |
| VALID | |

Location Plan
Proposed Plan & Elevation

| | | | |
|---|---|---|---|
| 130662 | PL-03 | - | |

PROJECT: 25 East Street, Shoreham by Sea
West Sussex, BN43 5ZN

| | | | |
|---|---|---|---|
| SCALE @ A1: AS NOTED | SCALE @ A3: AS NOTED | DATE: July 2015 | STATUS: Proposed |
| DRAWN BY: BM | CHECKED: WC | | |

REVISIONS: A

Self Service Evergreen Programme
SHOREHAM BY SEA - GB2126

HSBC

CLIENT

© This drawing remains the Copyright of Tour Architecture and Design.
All Proprietary goods and materials are to be fitted in accordance with manufacturer's instructions. Codes of Practice and British Standards.
All dimensions to be verified by the Contractor on site.
NOTE:
permission.

tour architecture
cardiff · edinburgh · london · sheffield
1 John's Place
Leith
Edinburgh
EH6 7EF
0131 478 7100