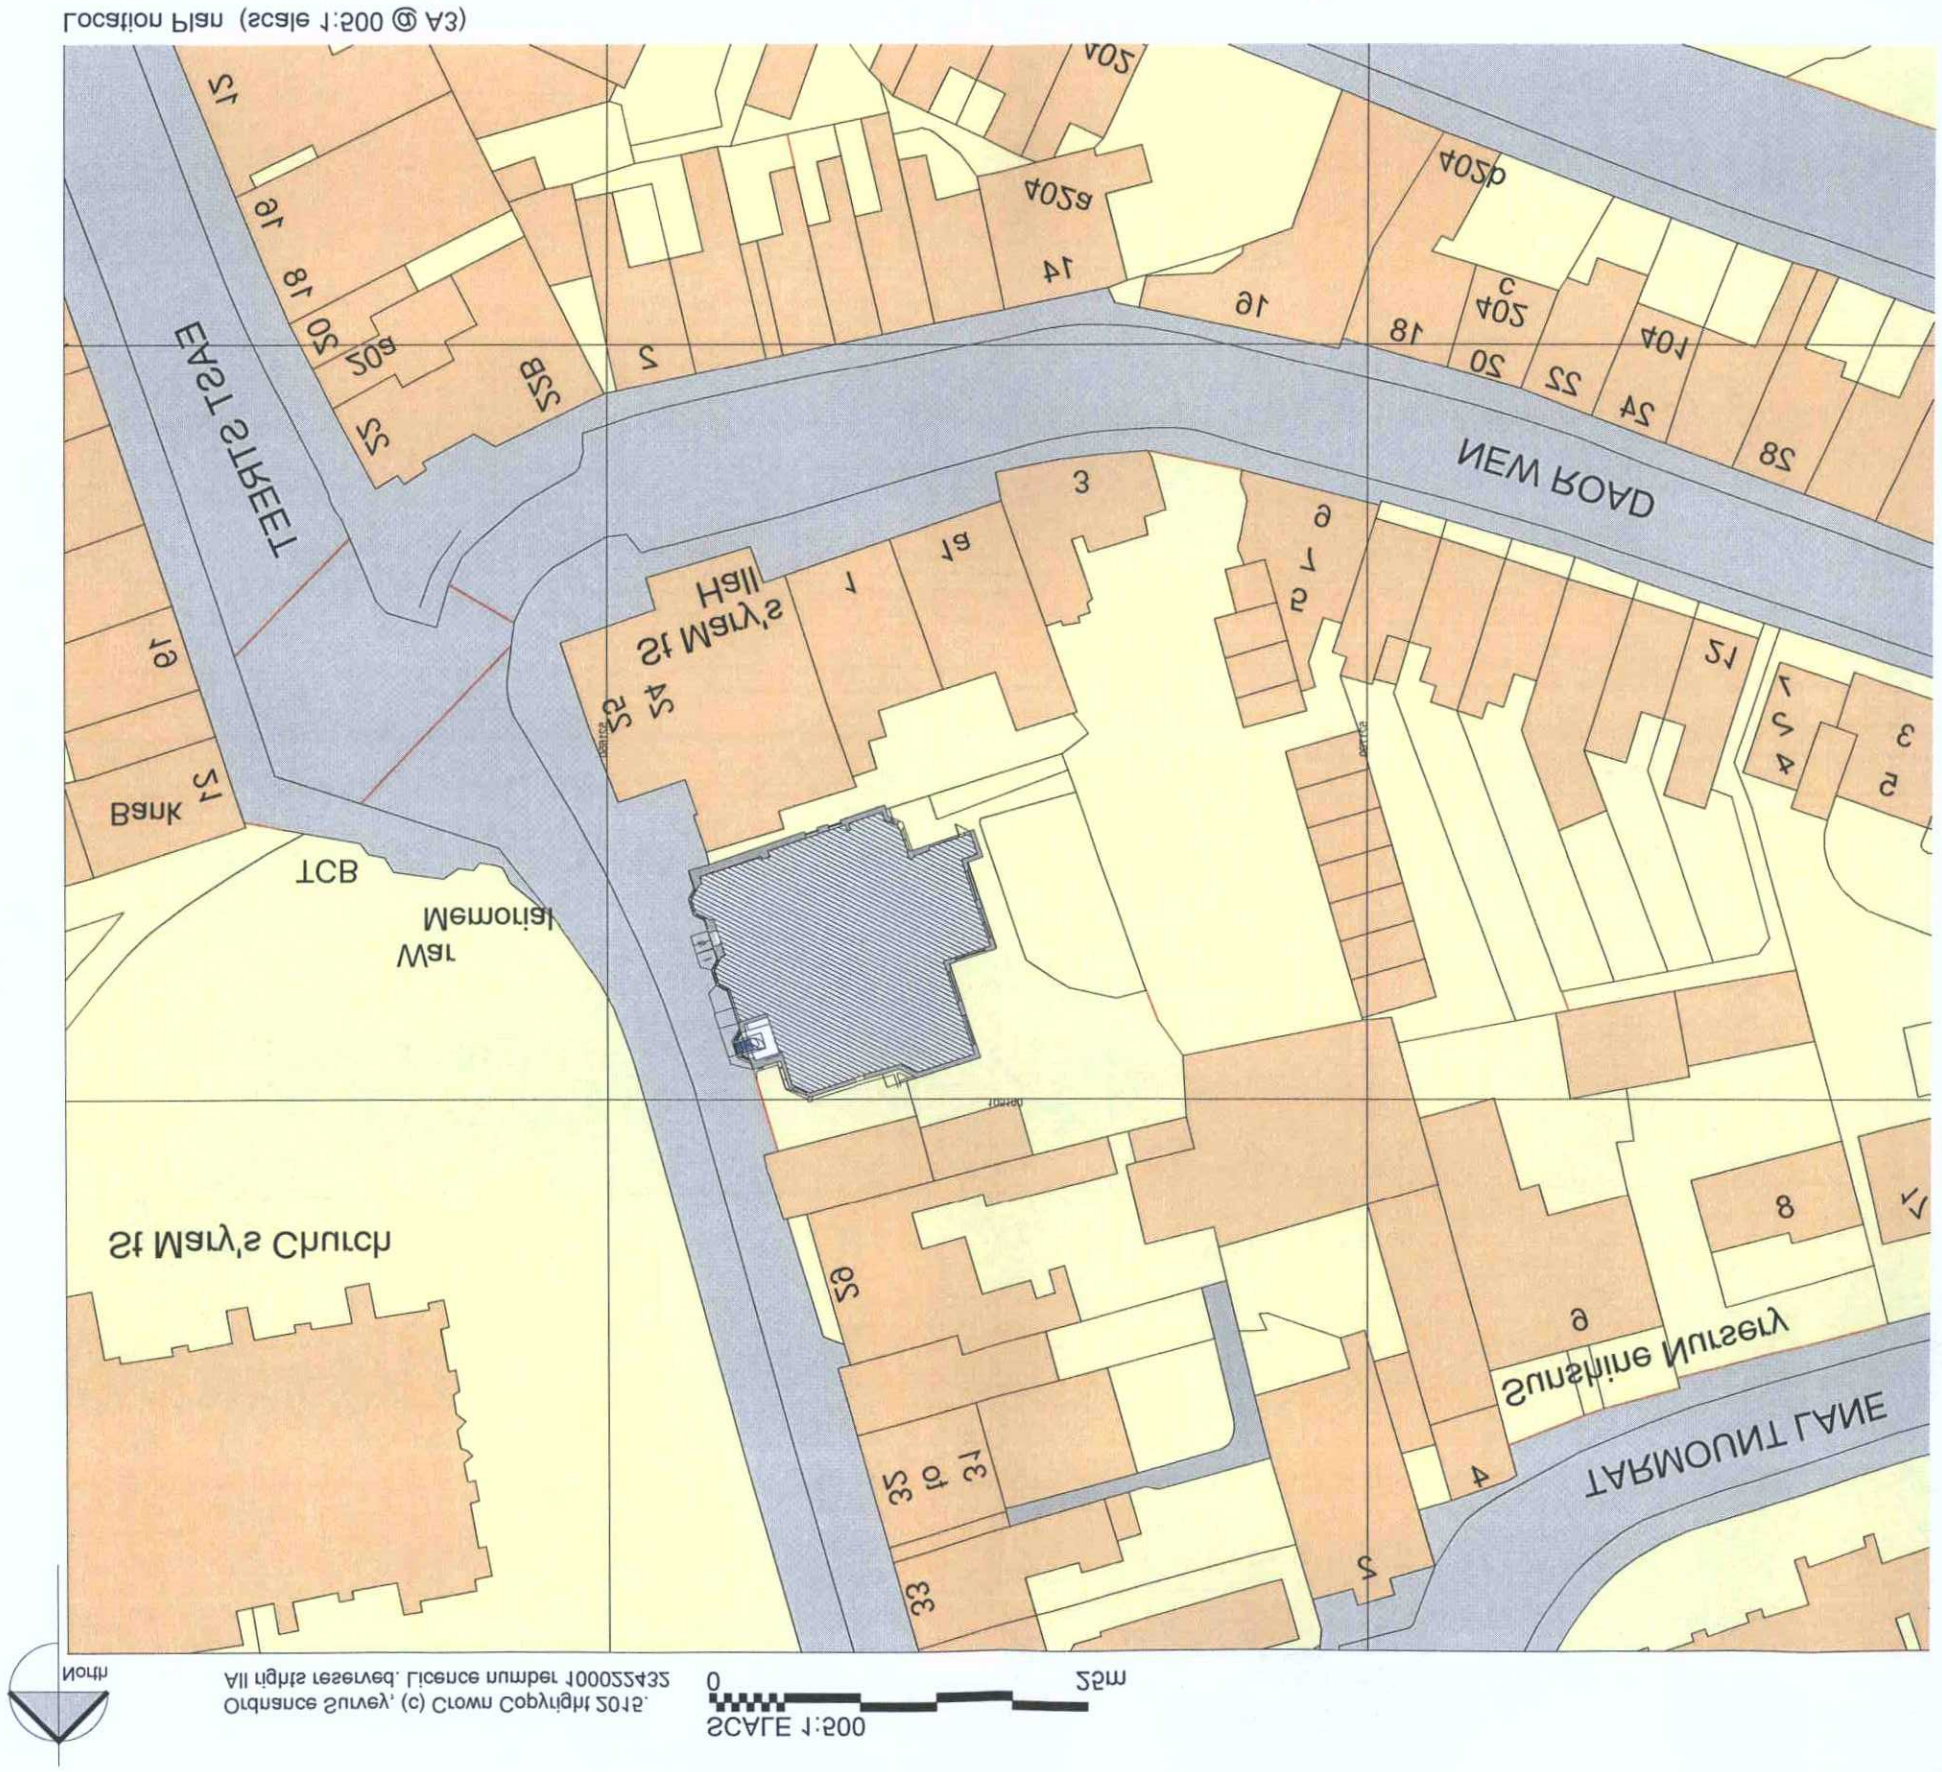

Ordnance Survey, (c) Crown Copyright 2015.
All rights reserved. Licence number 100022432

SCALE 1:500

0 25m

North

PLAN	AWDM/1059/15
DATE	16 JUL 2015
VALID	

ADUR & WORTHING
PLANNING SERVICES

DRAWING	Location Plan, Proposed works
PROJECT	25 East Street, Shoreham by Sea West Sussex, BN43 5ZN
SCALE @ A1	AS NOTED
SCALE @ A3	AS NOTED
DATE	July 2015
STATUS	Proposed
DRAWN BY	BM
CHECKED	-
REVISION	-
DRAWING NUMBER	PL-05
PROJECT NUMBER	130652

SHOREHAM BY SEA - GB2126

Self Service Evergreen Programme

HSBC

CLIENT

© This drawing remains the Copyright of Tom Architecture and Design. and may not be reproduced in whole or in any part without prior written permission.

NOTE:
All Proprietary goods and materials are to be fitted in accordance with manufacturer's instructions. Codes of Practice and British Standards.
All dimensions to be verified by the Contractor on site.

Tom Architecture
Cardiff · Edinburgh · London · Sheffield
1 John's Place
Leith
Edinburgh
EH6 7EL
0131 478 7100