C7 Architects LLP
Sandford House,
Cattearall Lane,
Godalming
GU7 1LG

Note:
All drawings to be read in conjunction with all other drawings as noted on issue sheet.

Extent of Site Boundary indicated thus:

Site Finishes	
Perimeter fence	Existing timber fence
Boundary wall	N/A
Car park finish	Existing tarmac
Drive thru finish	Existing tarmac
Patio finish	Existing brick paving
Footpaths	Existing tarmac
Soft landscaping	Hedge, Shrubs, Grass

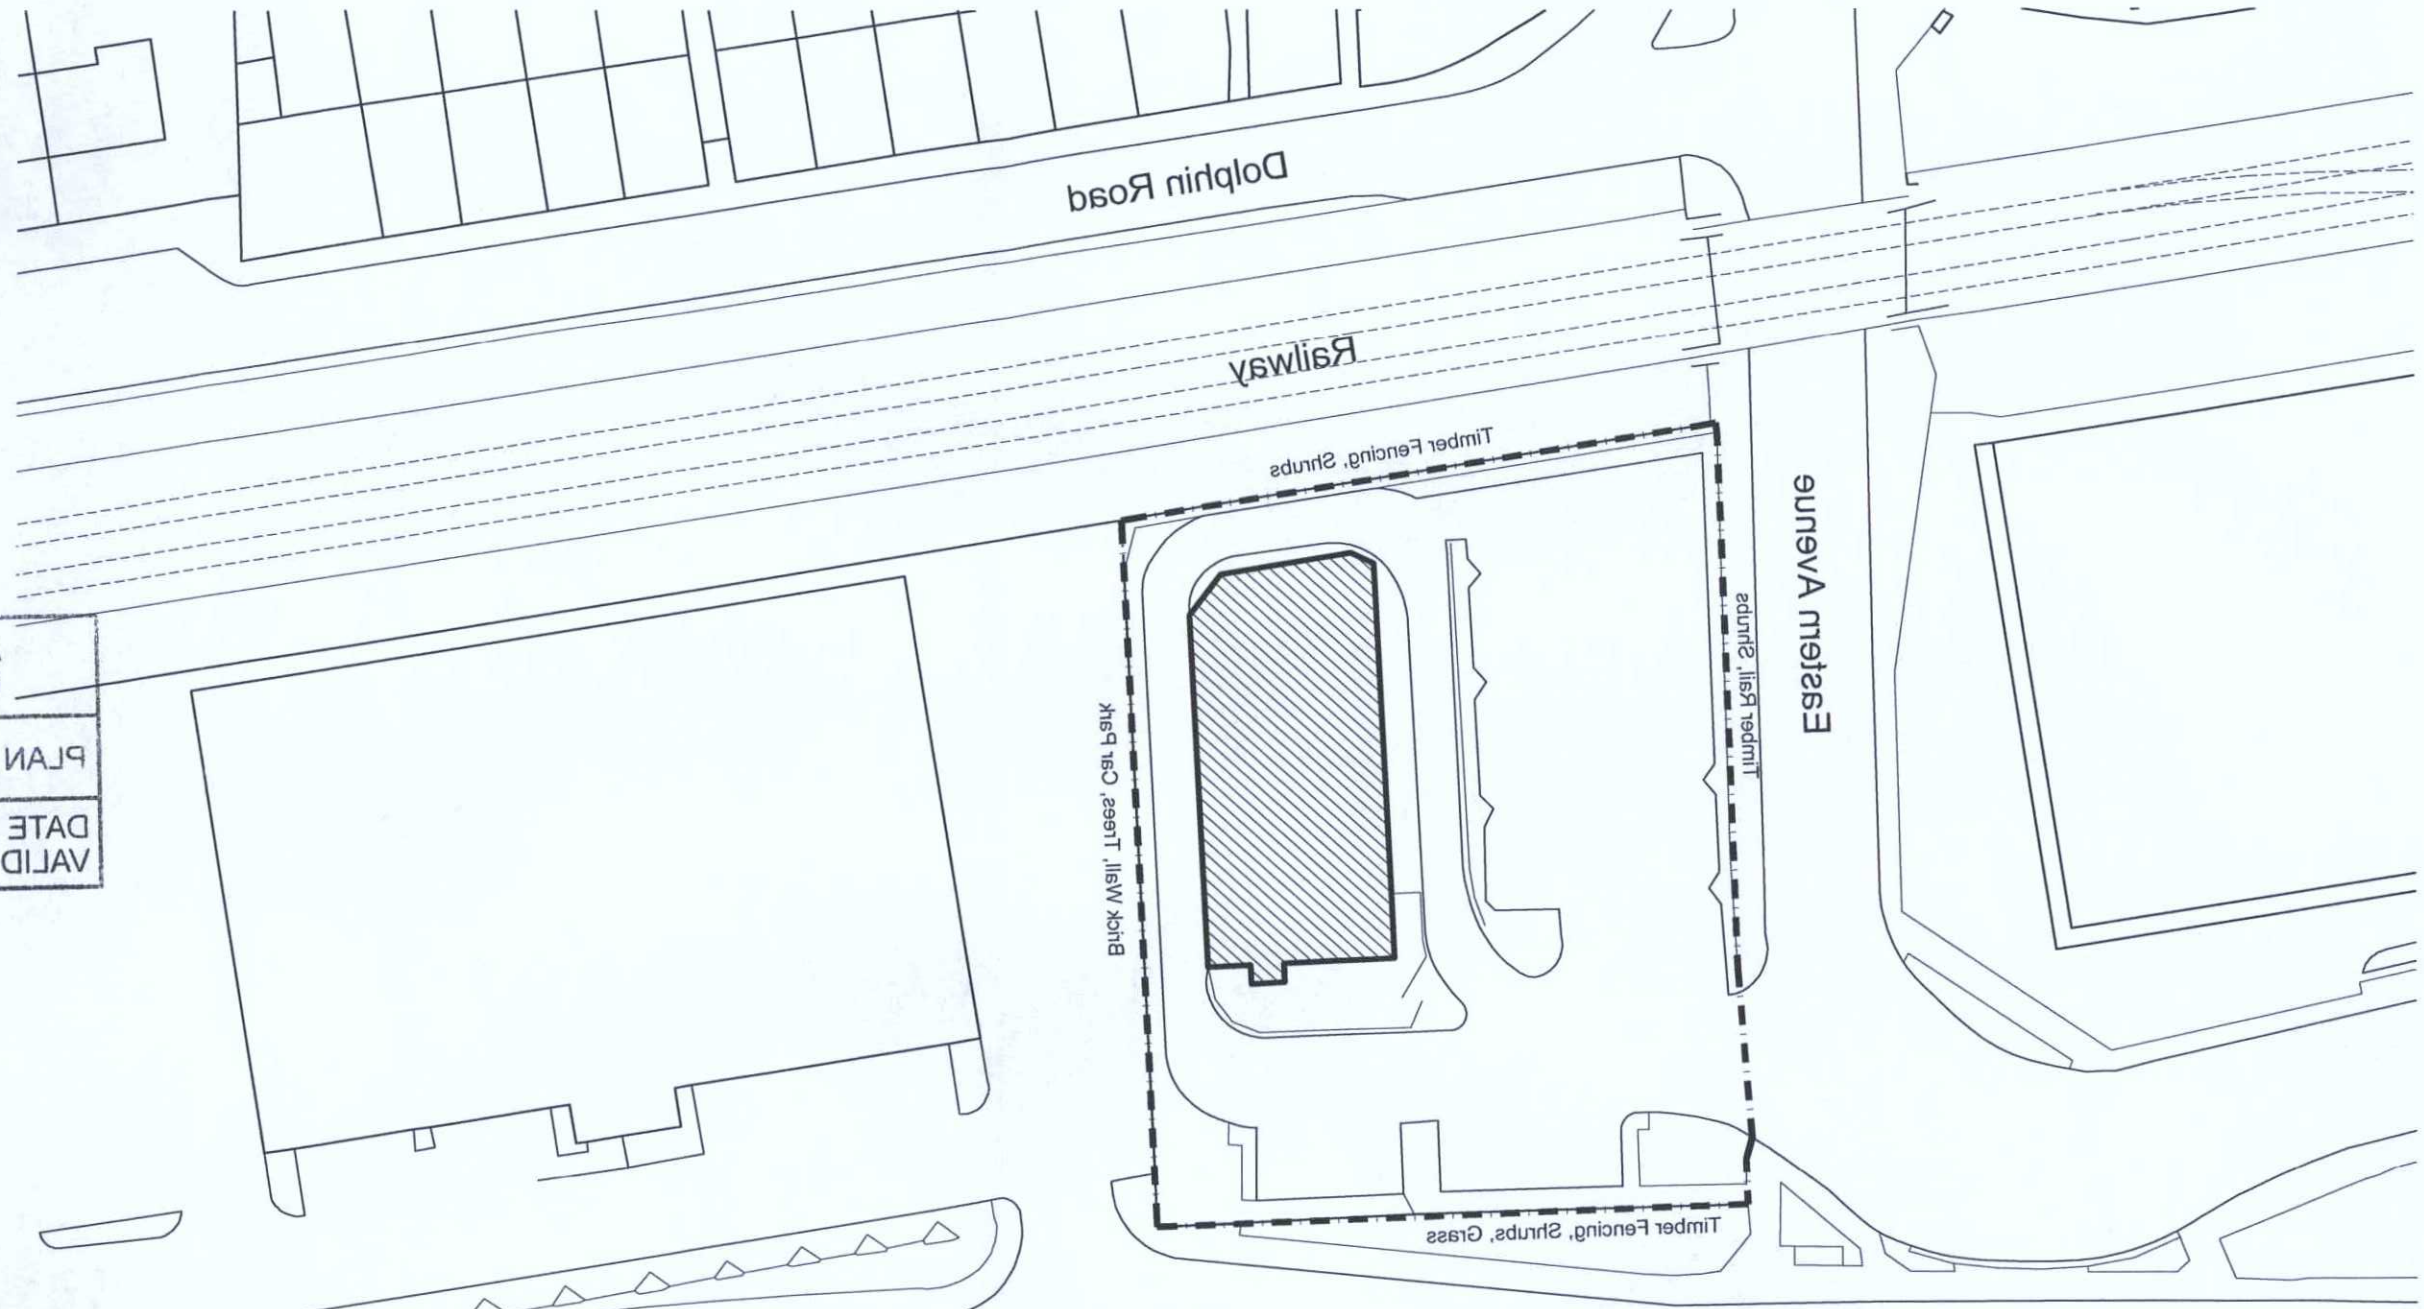

ADUR & WORTHING
PLANNING SERVICES

PLAN	AWDM/0470/14
DATE VALID	- 9 APR 2014

REV	DATE	DRAWING REVISIONS	BY	CHECKED
B	03-04-14	Amended for SSS issue.	CR	PF
A	18-11-10	First issue	SS	PF

This drawing has been reviewed and signed off by McDonald's Restaurants Ltd any errors, changes or discrepancies should be reported to the McDonald's project manager and designers prior to commencing work on site

Name (PM):
Date:
Signature:

GENERAL NOTES:
All works are to be undertaken in accordance with the Building Regulations and the latest British Standards.
All proprietary materials and products are to be used strictly in accordance with the manufacturers recommendations.
All dimensions to be checked on site prior to construction.

PROPOSED DEVELOPMENT AT
Eastern Avenue
Shoreham, BN43 6PW

STORE No :-
1256

ON BEHALF OF :-
McDonald's Restaurants Ltd

DRAWING TITLE :-
Block Plan

DRAWN BY	CHECKED BY	DRAWING No.	REV No.
SS	PF	0912-1256-02	B
SCALE & SIZE 1:500@A3	DATE 11-11-10		

C7 Architects Ltd
PM House,
Riverway Industrial Estate,
Peasmarsh, Surrey
GU3 1LZ

Block Plan

Scale 1:500

0 12.5m 25m 37.5m 50m