BLOCK PLAN SCALE 1:500@a4 60 Holmbush Way, Southwick, Brighton, West Sussex, BN42 4YD

amended 21.09.2020

Note Distance to Boundary
A= 0.1m (no guttering to overhang the boundary)
B= 4m (at the nearest point)
C= 8.8m (at the nearest point)

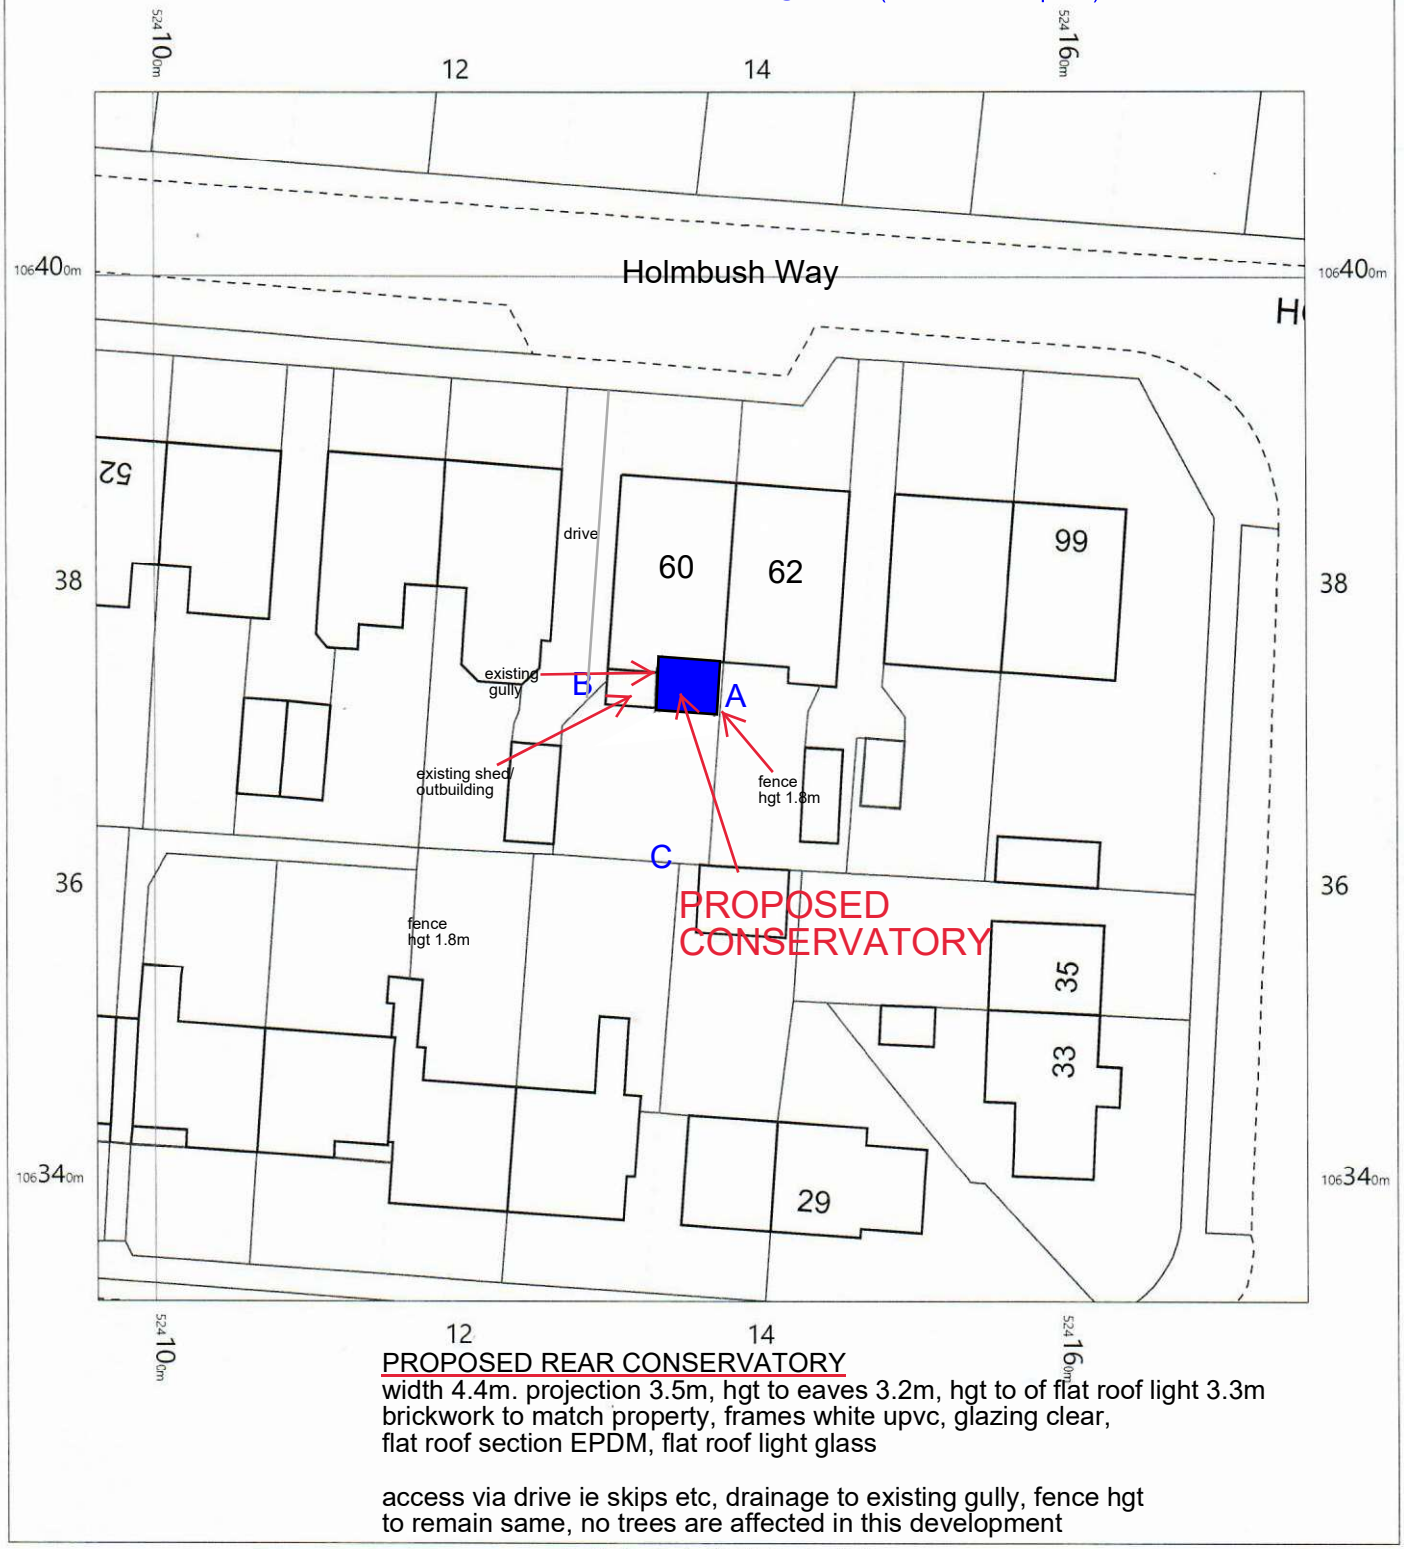

PROPOSED REAR CONSERVATORY
width 4.4m. projection 3.5m, hgt to eaves 3.2m, hgt to of flat roof light 3.3m
brickwork to match property, frames white upvc, glazing clear,
flat roof section EPDM, flat roof light glass

access via drive ie skips etc, drainage to existing gully, fence hgt
to remain same, no trees are affected in this development

0 2 4 6 8 10 12 14 16 18 20
m

South Downs
CONSERVATORIES & ORANGERIES

OS MasterMap 1250/2500/10000 scale
Wednesday, July 22, 2020, ID: CM-00890039
www.centremapslive.co.uk

1:500 scale print at A4, Centre: 524136 E, 106372 N

©Crown Copyright Ordnance Survey. Licence no. 100019980

N

CENTRE MAPS LIVE.