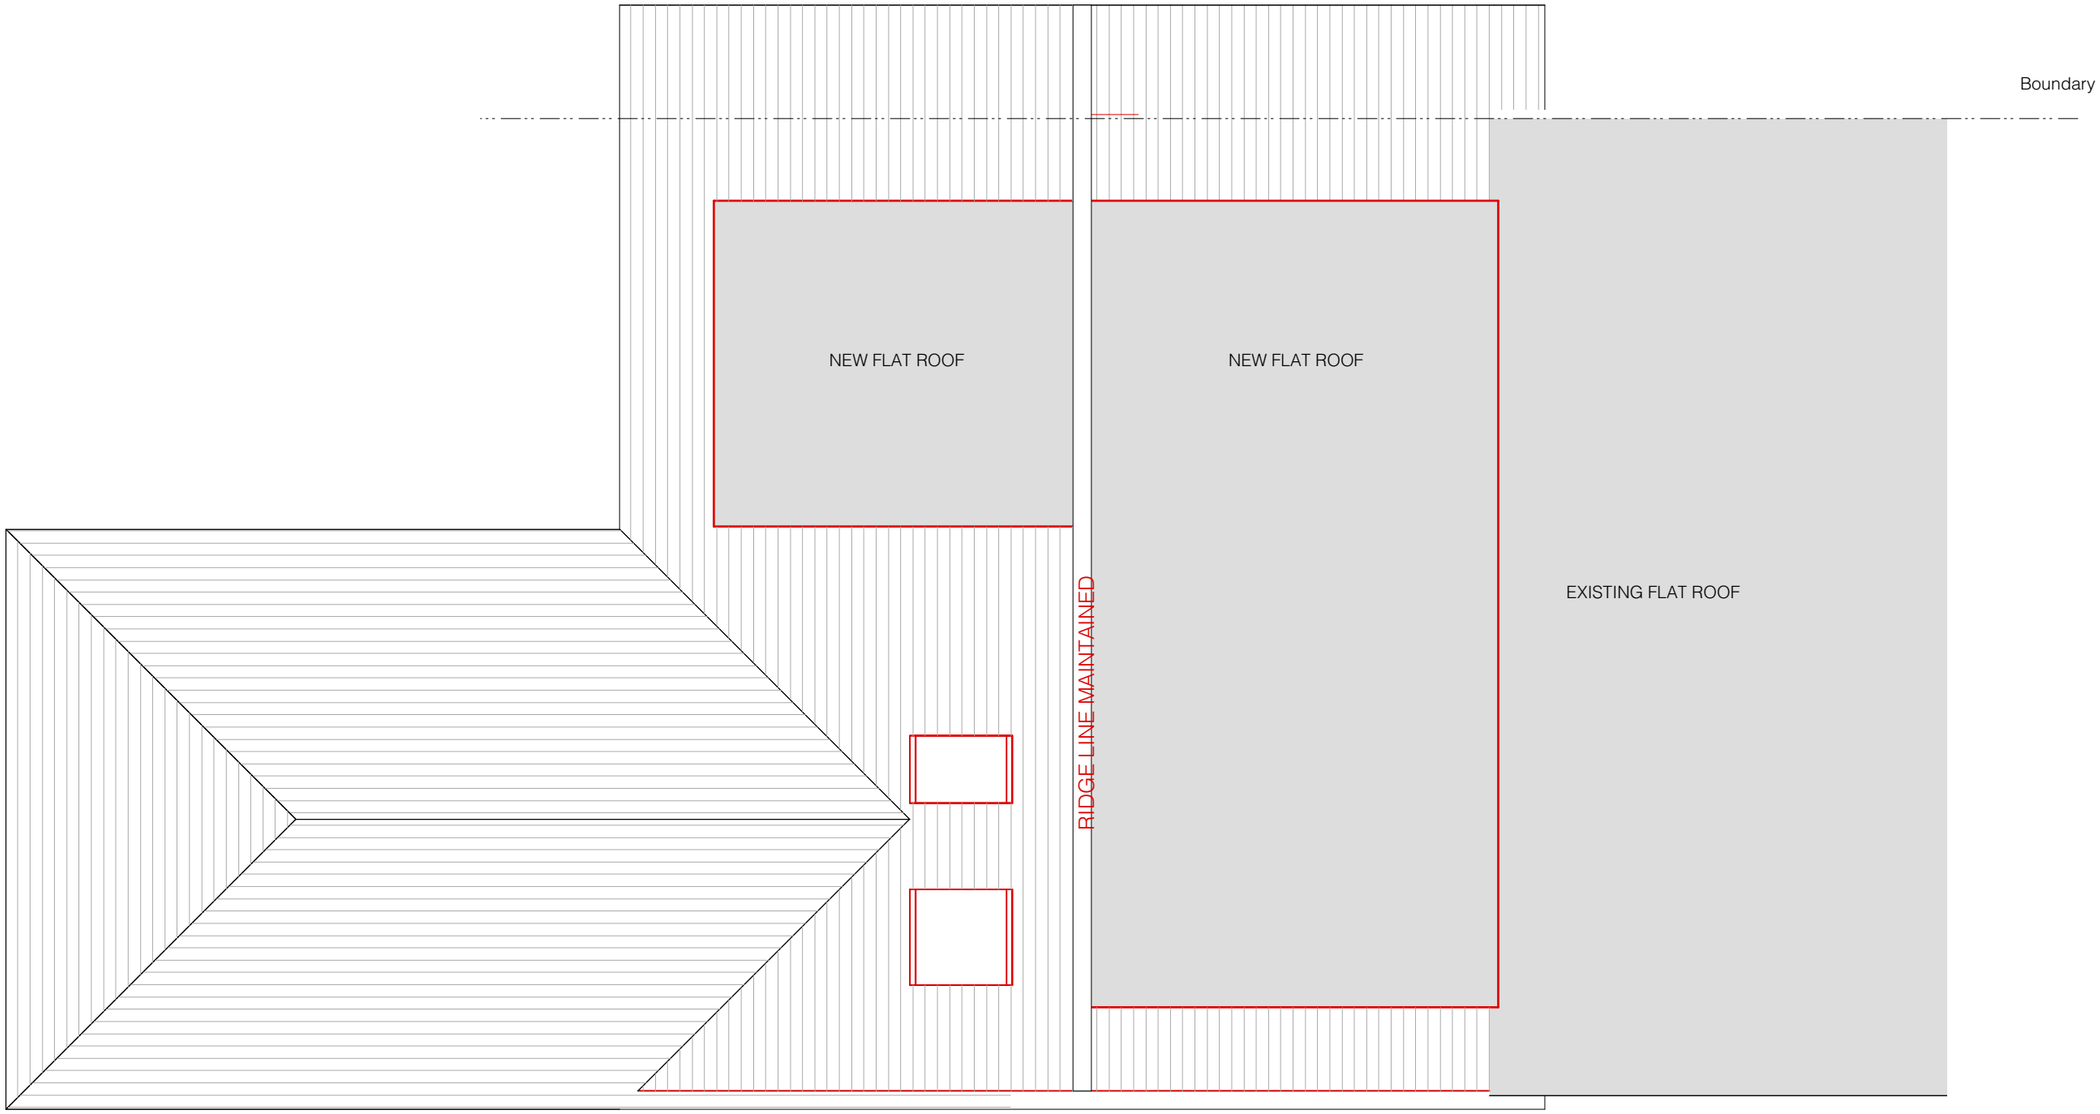

PROPOSED ROOF LINES
NEW ELEMENTS LINED RED

0.0 1.0 2.0 3.0 4.0 5.0 M

CIAT
Registered Practice

PB PROPERTIES
the design to build on

Paul Maggs MCIAT

Hazelwood, Harbolets Road,
West Chltington RH20 2LG

Tel: 01798 813298

paul@pbproperties.co.uk
www.pbproperties.co.uk

Client: Rahaman

Site Address:
110 Manor Hall Road
Southwick
BN42 4NN

Project Name:
Attic Conversion
Addition of front & rear box dormers
Hip to gable extension

Date: 17/09/2020

Scales:
1:50

Plan No. D 0720/499/09B

Drawings produced using Vectorworks CAD. Only written dimensions to be respected.
Copyright protected to PB Properties