




REV	DATE	COMMENT	REV BY
A	26.02.26	Mullion section added at planner's request	FB
B	30.03.26	Mullion section enlarged, bottom rail increased	FB

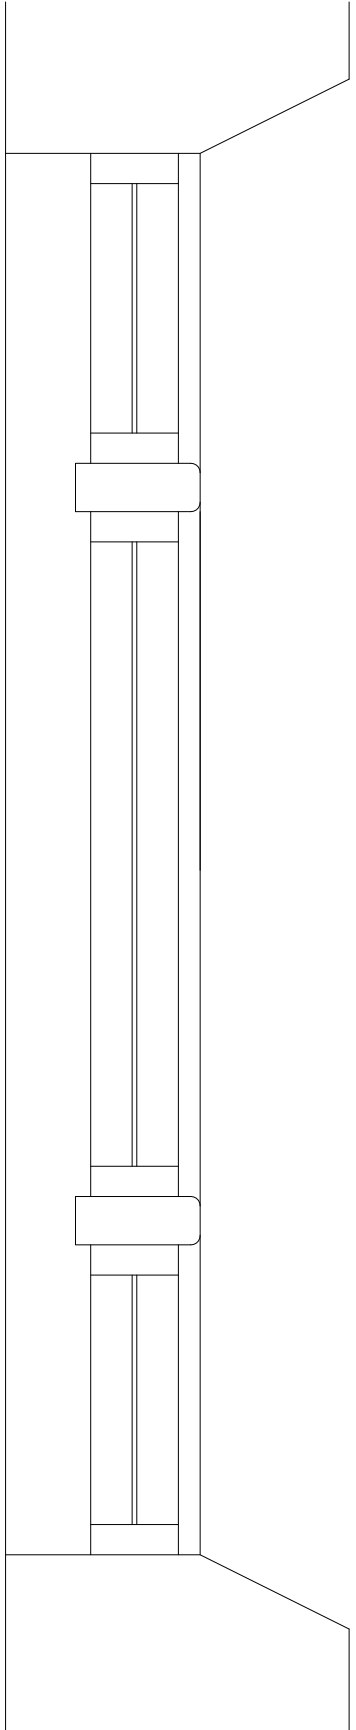


Plan Section Through Existing Triple-Sash Window Mullion @ 1 : 10

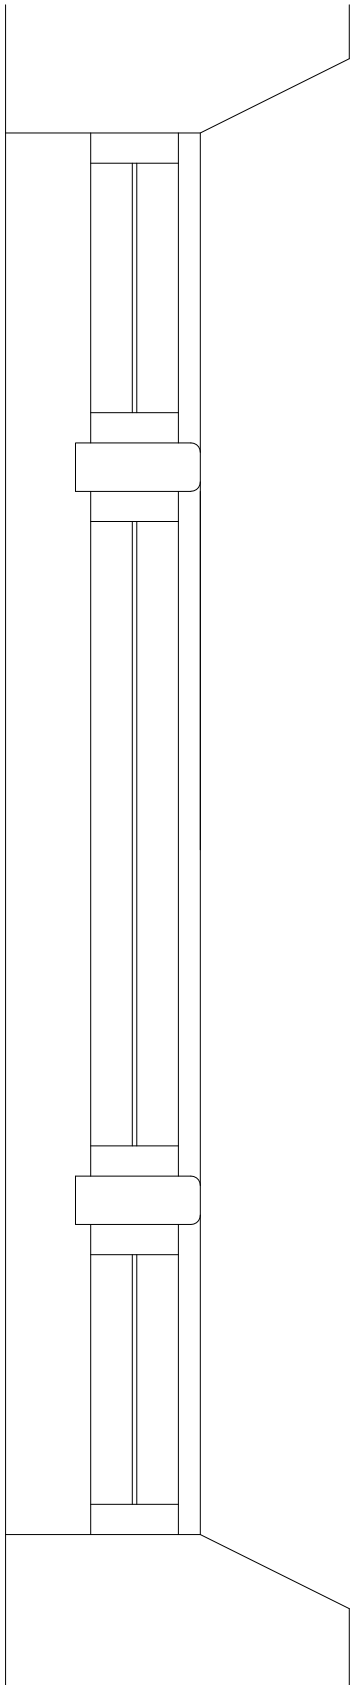


Plan Section Through Proposed Triple-Sash Window Mullion @ 1 : 10
- Bespoke, To Match Existing

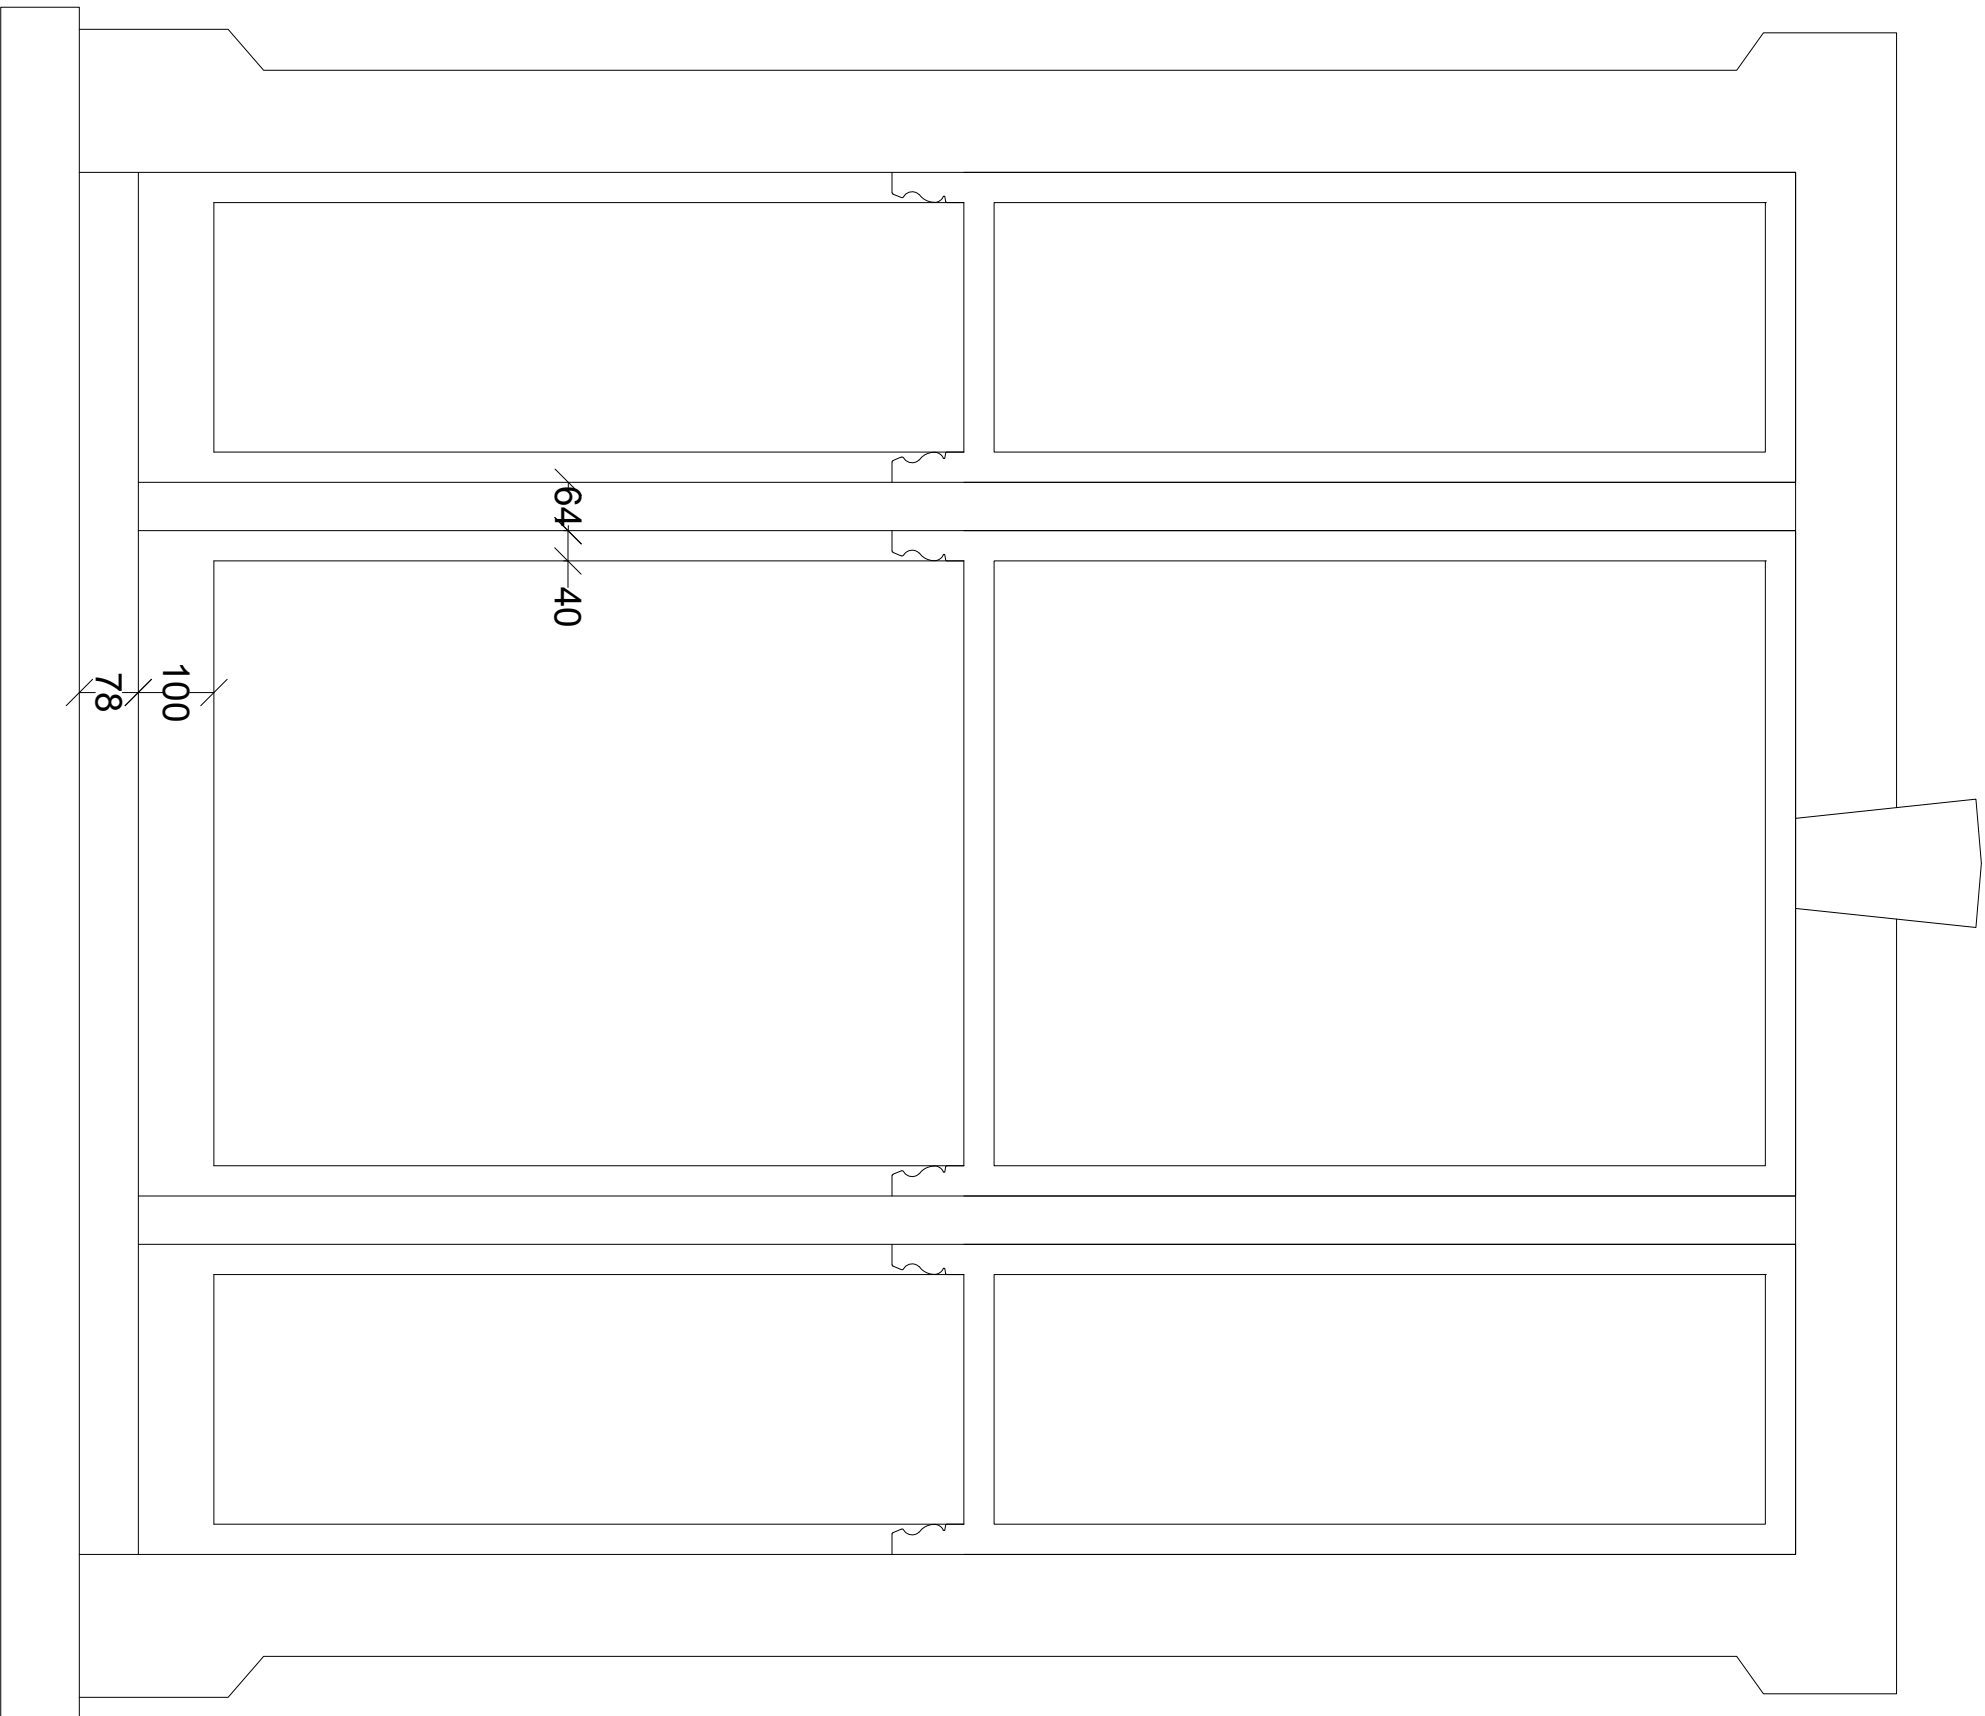


Existing Triple-Sash Window Elevation @ 1 : 10

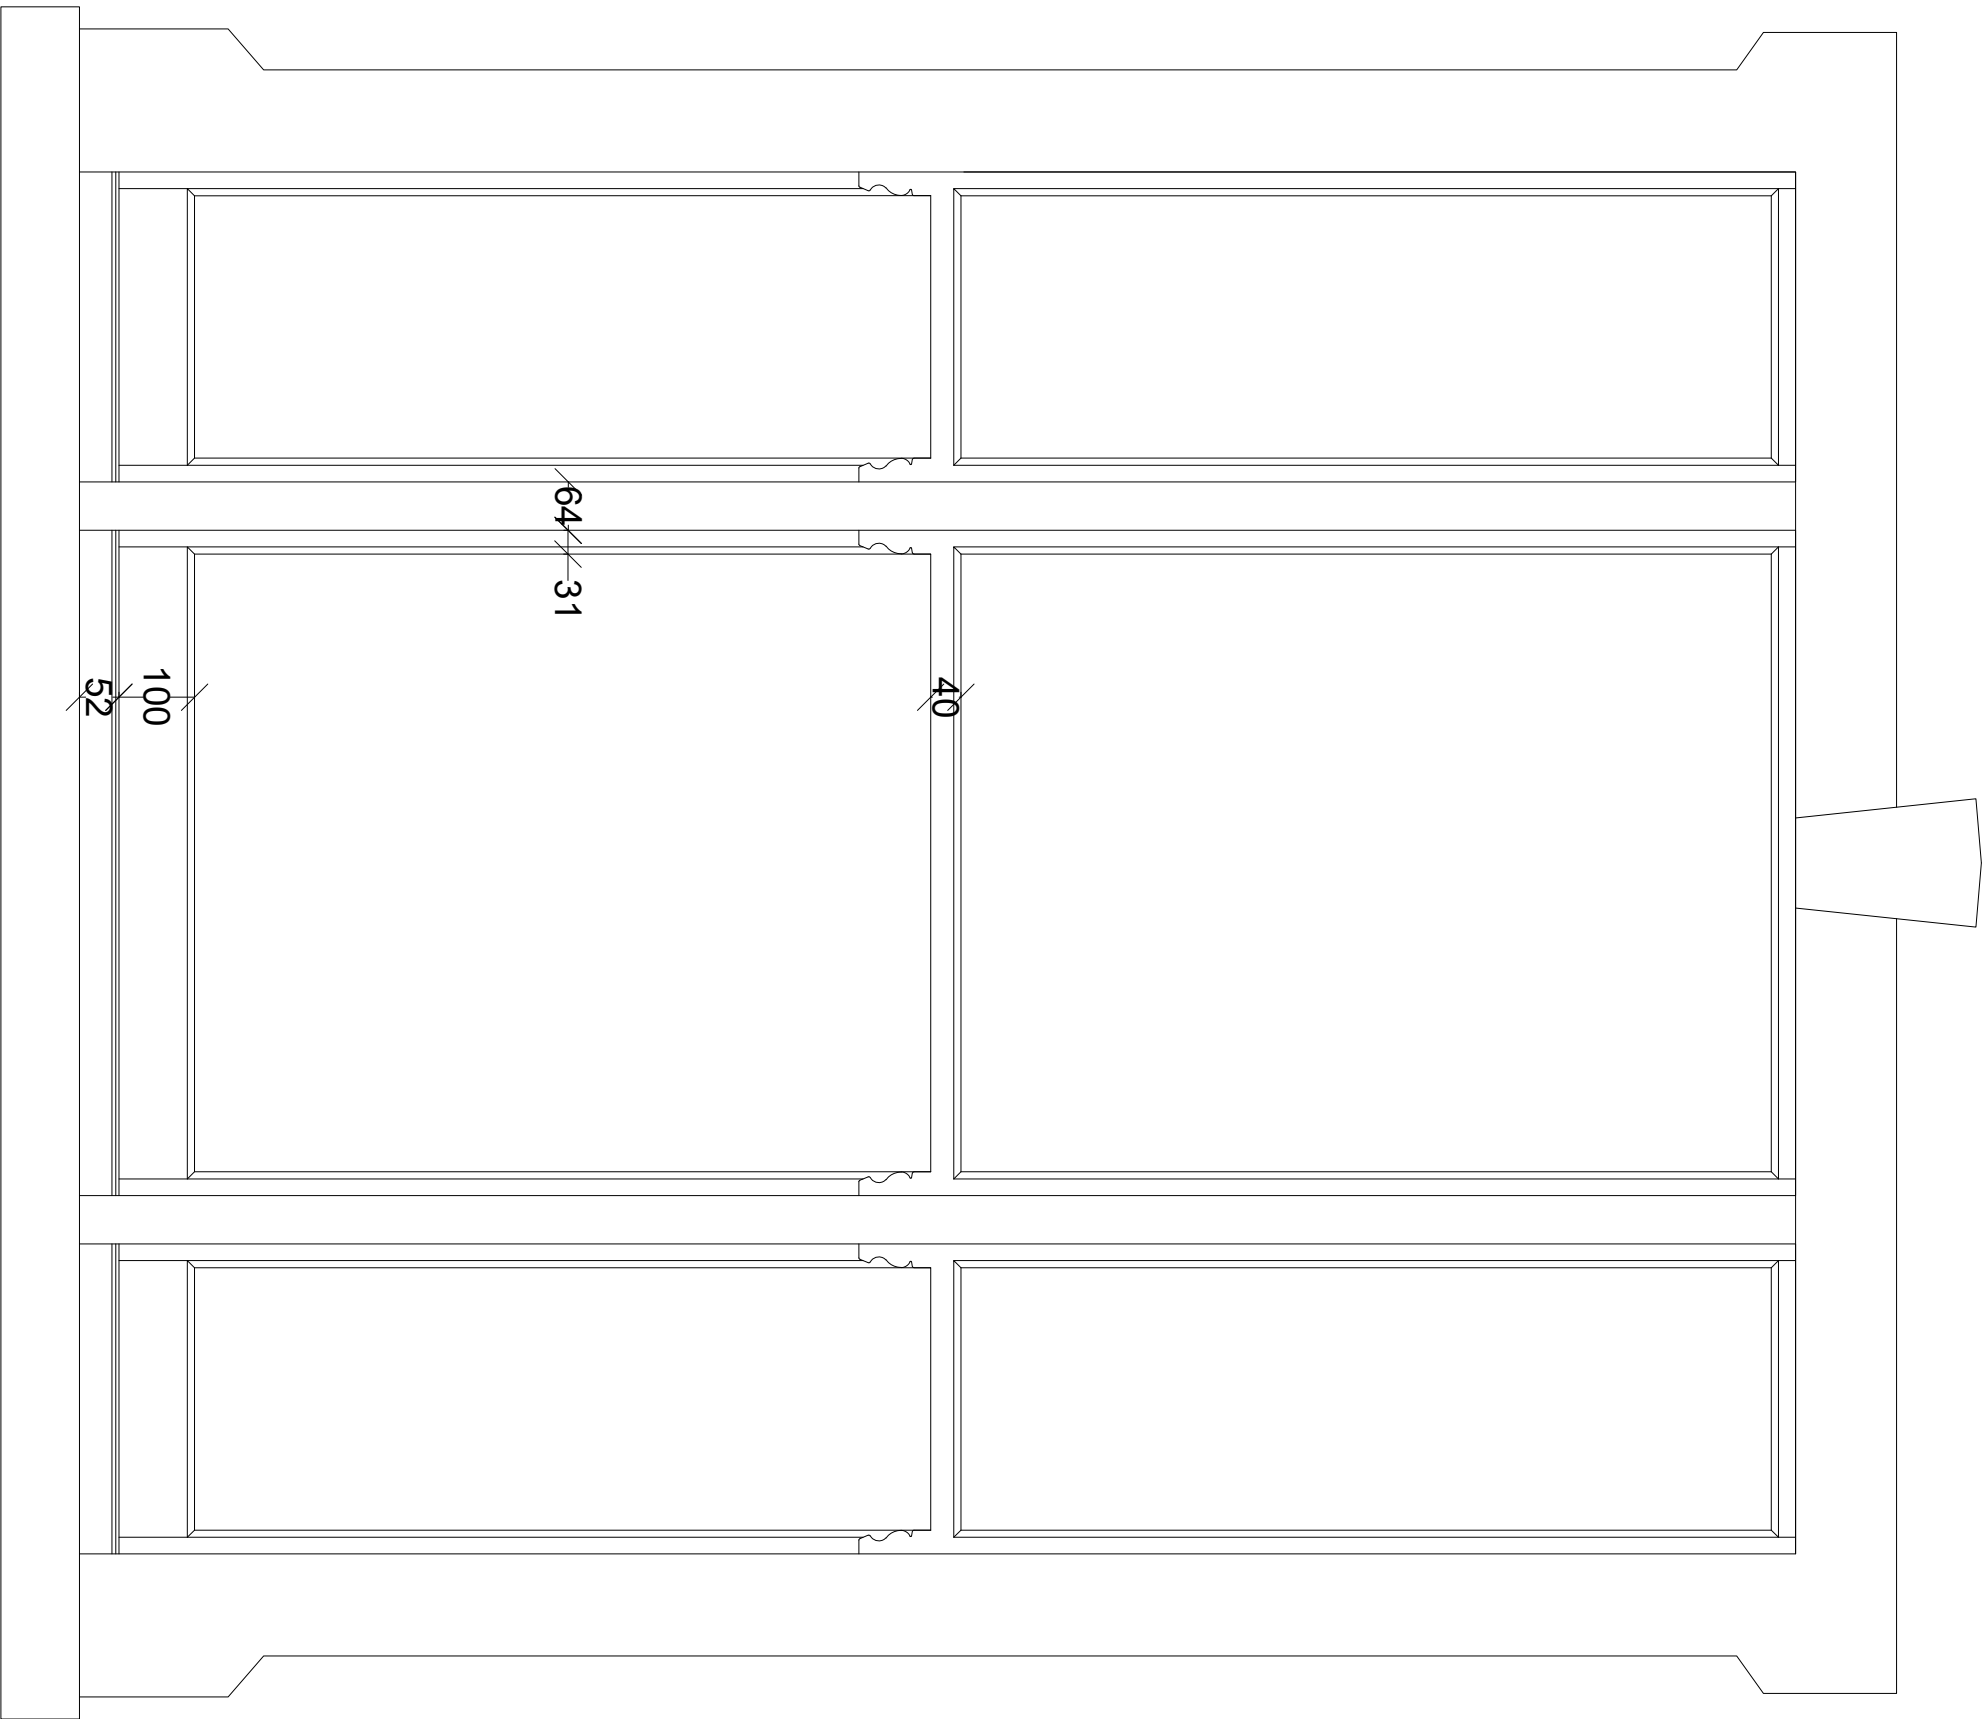

Proposed Triple-Sash Window Elevation @ 1 : 10

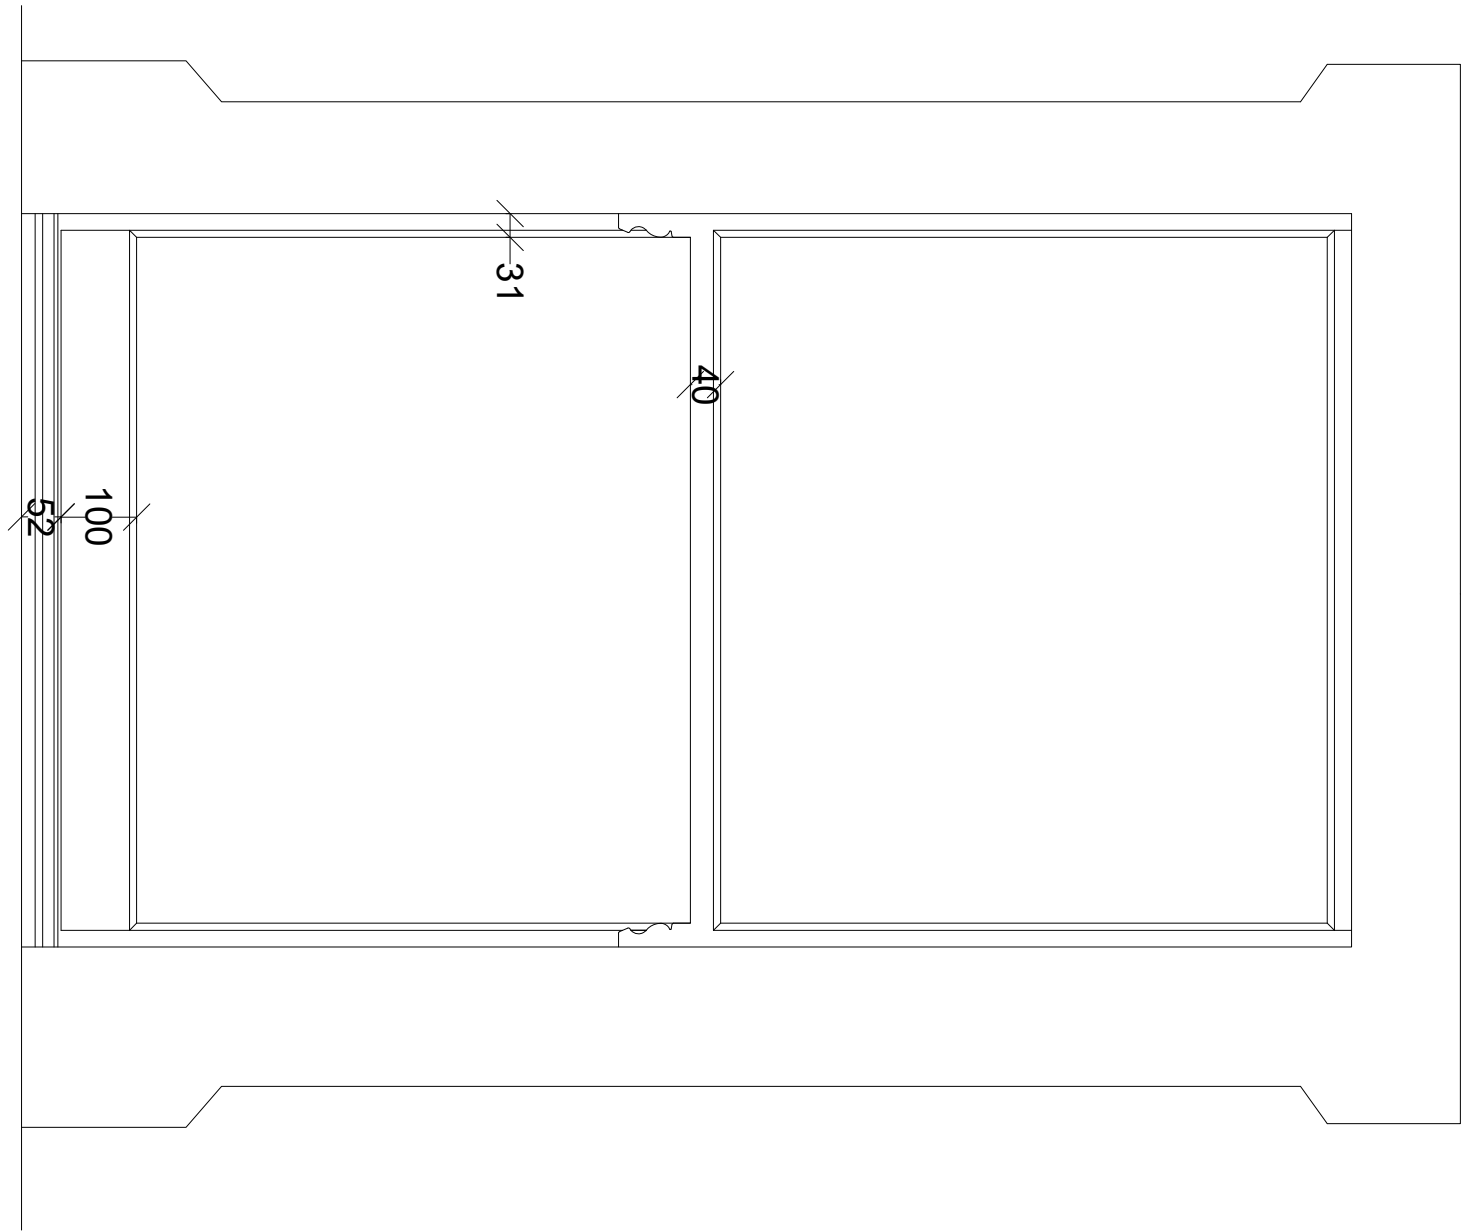

Typical Window Elevation @ 1 : 10

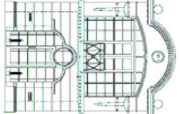

BROE ARCHITECTURE LTD

CHARTERED ARCHITECTS
66 Haven Way
East Sussex, BN49 9TD
Telephone: 07789 200068
www.broealtd.co.uk

CLIENT HASSOCKS FARLEY PROPERTIES

PROJECT TWO-STOREY REAR EXTENSION & INTERNAL ALTERATIONS @ 19 FARNCOMBE ROAD WORTHING WEST SUSSEX BN11 2AY

DRAWING PROPOSED WINDOW DETAILS FOR DISCHARGE OF PLANNING CONDITION 10

scale	date	drawn
1 : 10 @ A1	Feb 2026	FMB
job no	drawing no	revision
9028	W02	B



Photo of existing bottom rail - NTS



Photo of existing triple window showing position in wall - NTS