


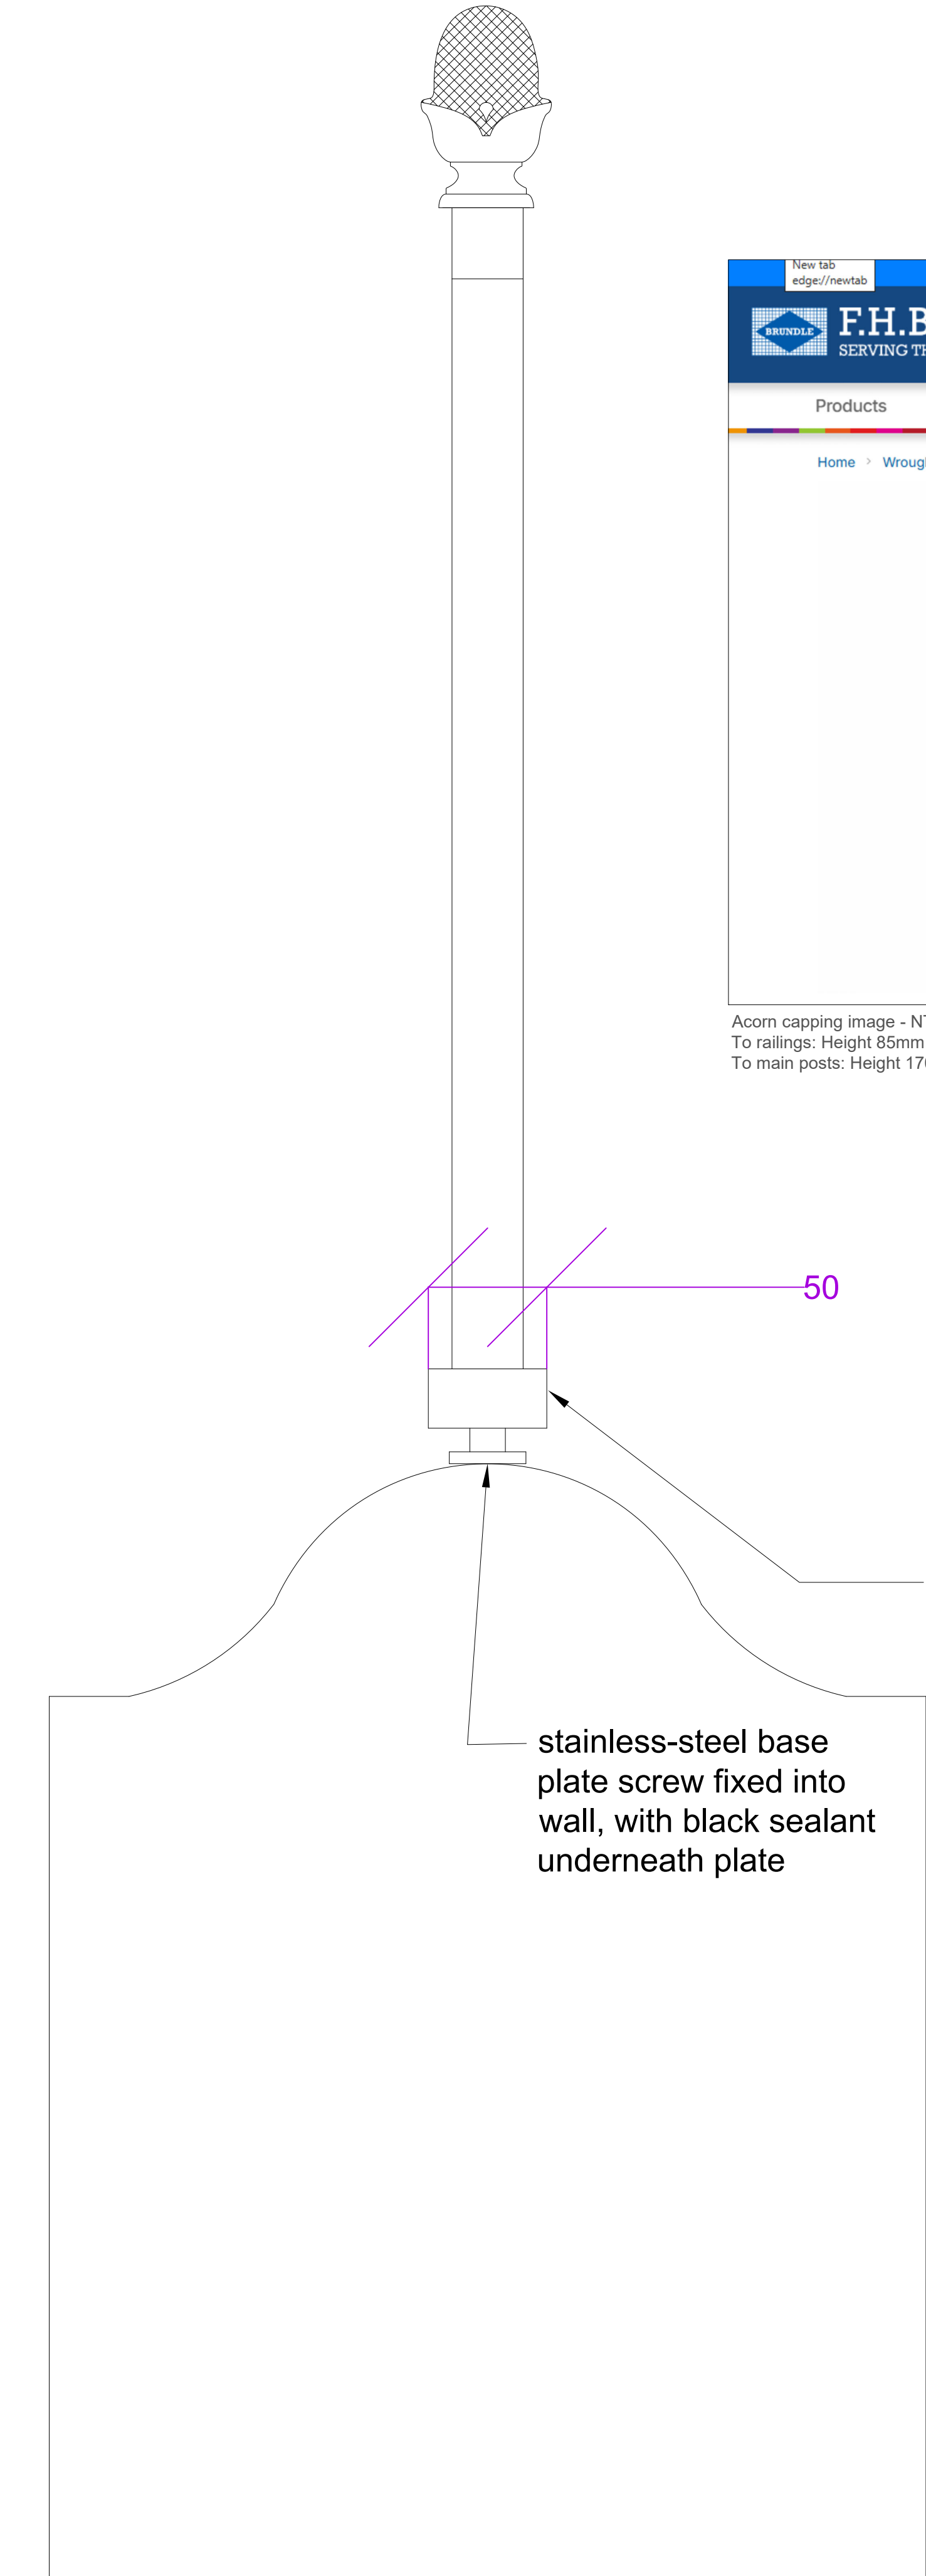


Section Through Existing Wall
Showing New Railings on Top @ 1 : 2

This drawing is copyright and may not be copied or reproduced without the written consent of this practice


The contractor is responsible for setting out and must check all levels and dimensions prior to work being put in hand

The Architect is to be immediately notified of any suspect omissions or discrepancies

REV	DATE	COMMENT	REV BY
A	07.04.26	Further client amendments	FB

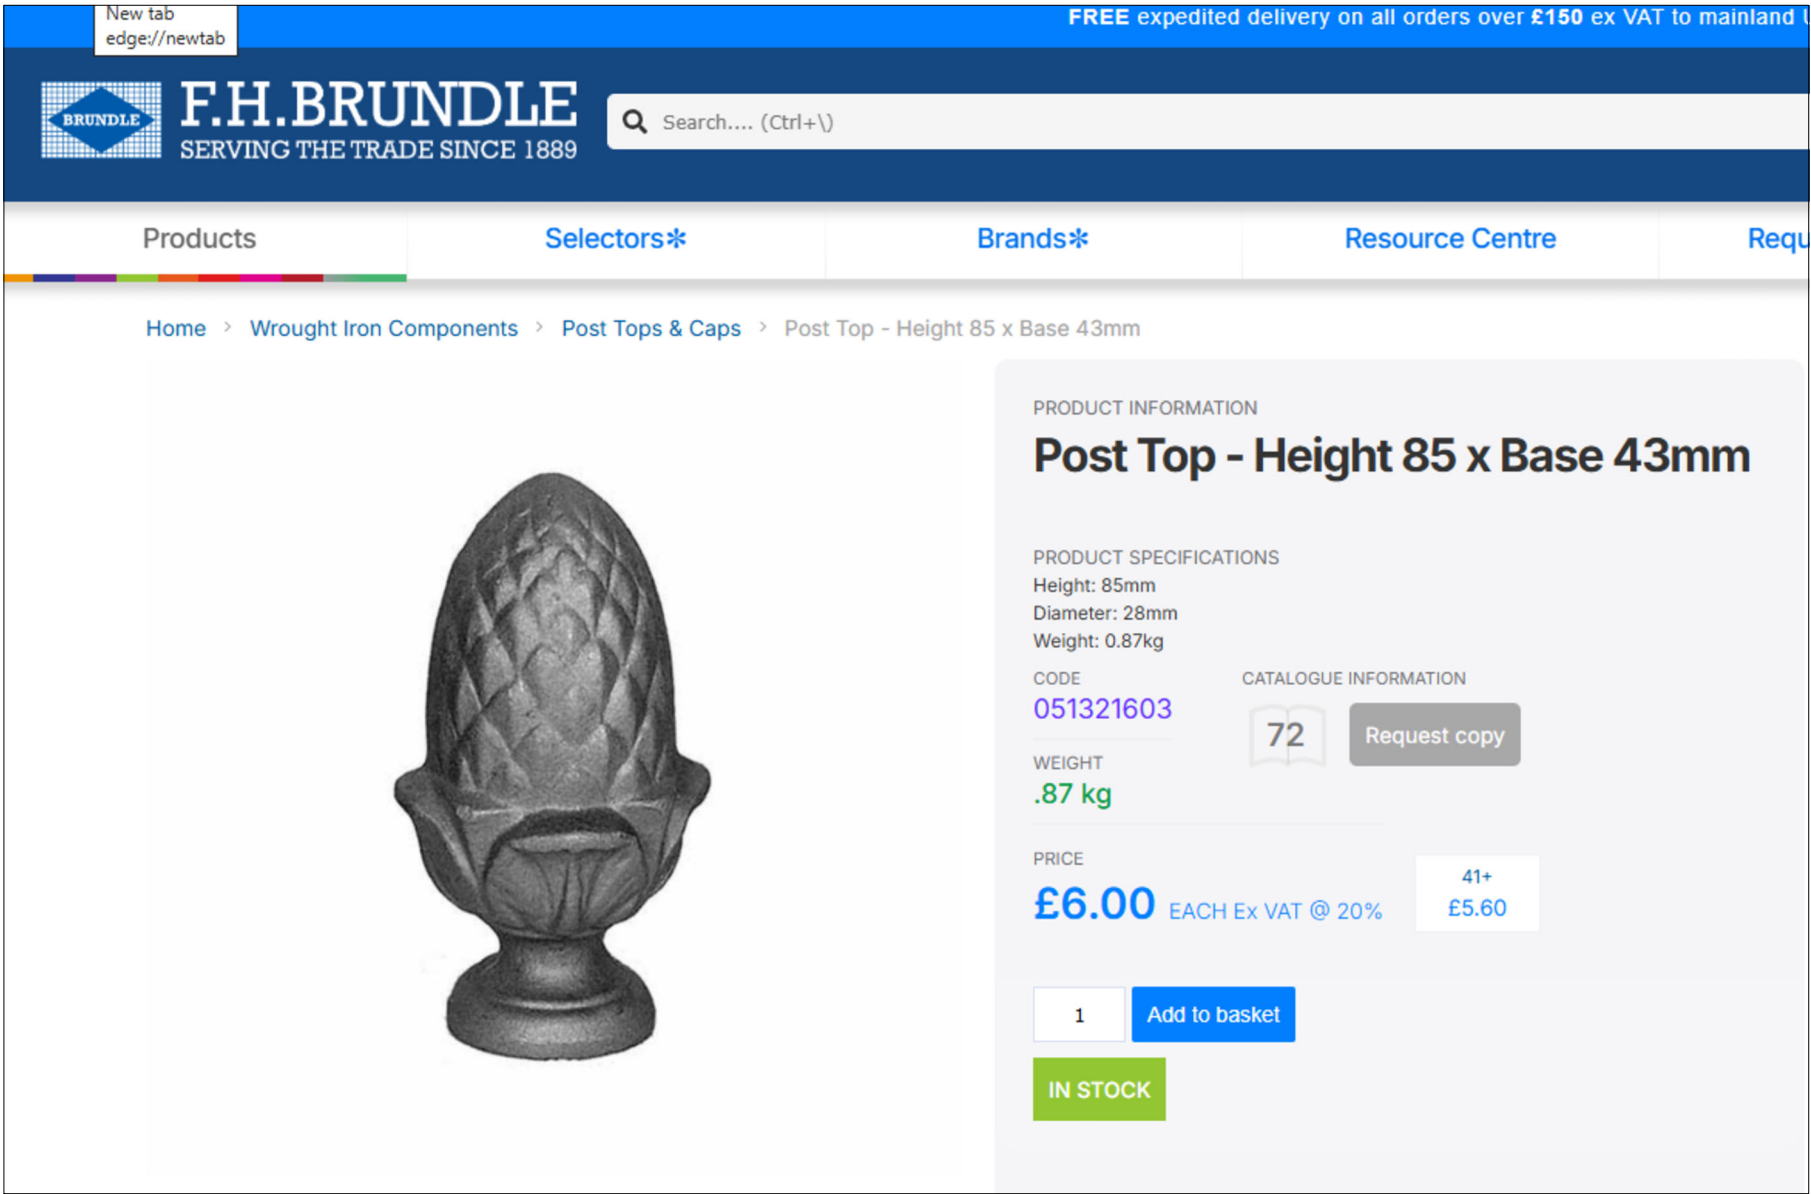

Acorn capping image - NTS
To railings: Height 85mm, base 43mm
To main posts: Height 170mm, base 90mm

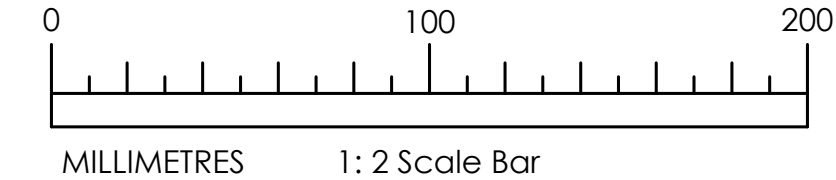

All to be read in conjunction with approved planning drawings



BROE ARCHITECTURE LTD
CHARTERED ARCHITECTS
66 Haven Way
Newhaven,
East Sussex, BN9 9TD
Telephone: 07769 200068
www.broeandco.co.uk

CLIENT **HASSOCKS FARLEY PROPERTIES**

PROJECT **TWO-STOREY REAR EXTENSION & INTERNAL ALTERATIONS @ 19 FARNCOMBE ROAD WORTHING WEST SUSSEX BN11 2AY**

DRAWING **PROPOSED RAILINGS, GATES & POSTS DETAILS FOR DISCHARGE OF PLANNING CONDITION 11**

scale	date	drawn
1 : 2 @ A2	Mar 2026	FMB

job no	drawing no	revision
9028	DT03	A