LOCATION PLAN. SCALE 1:1250

N

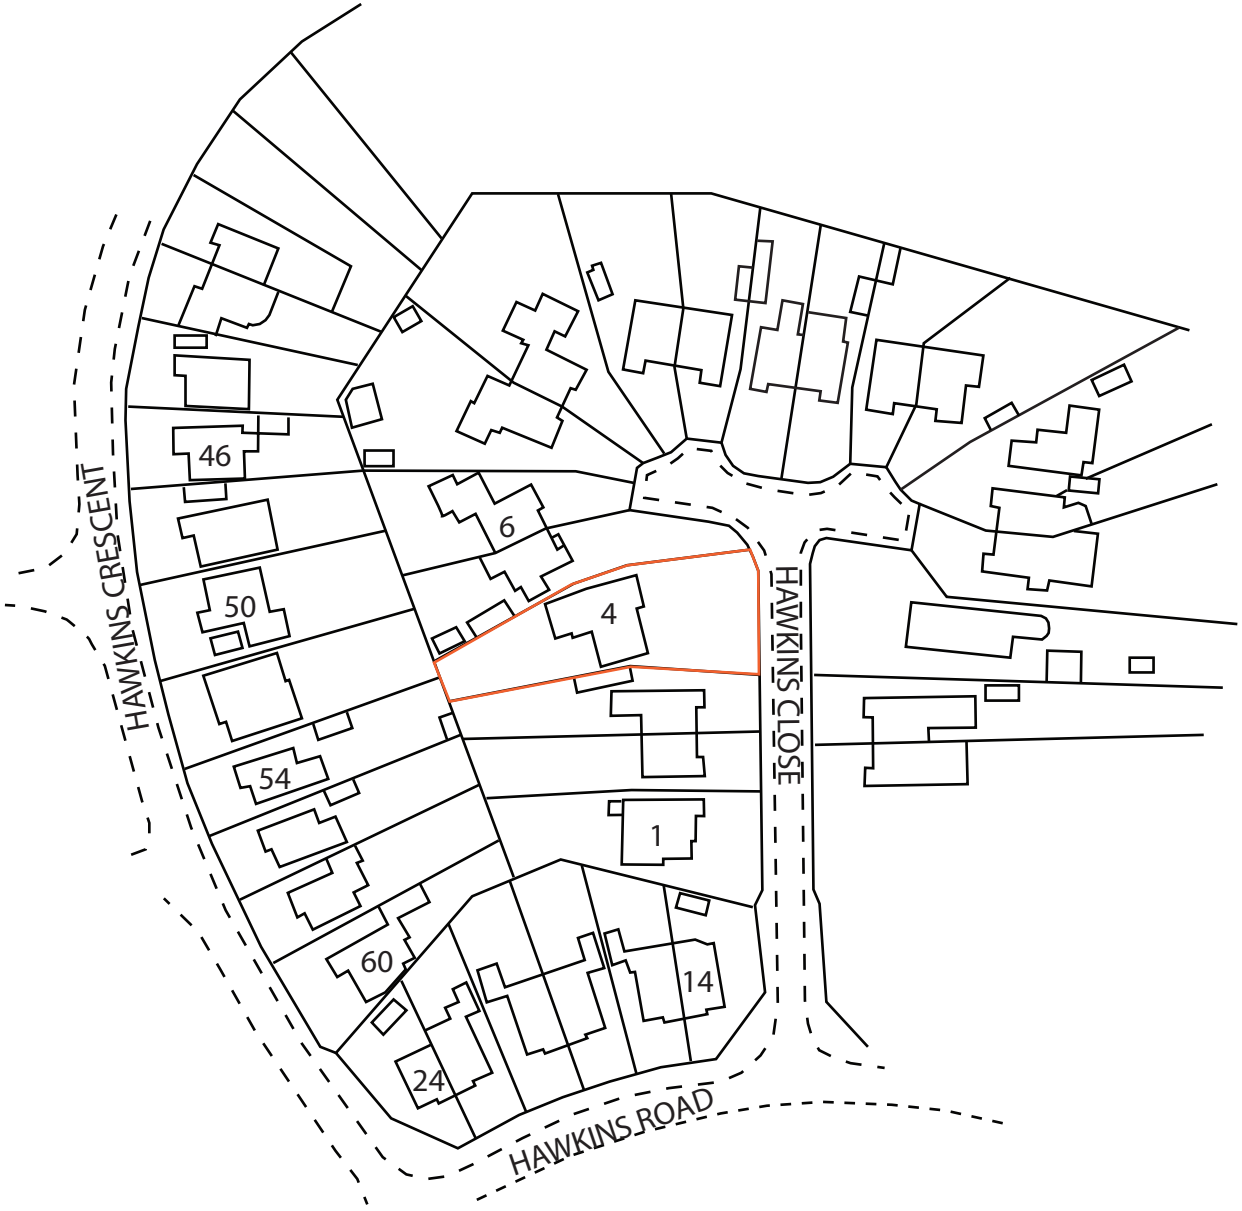

© copyright

		4 HAWKINS CLOSE SHOREHAM BY SEA				**Drawing Title:** **LOCATION PLAN**		1:1250 Scale Bar 10m 20m 30m 40m
		LOCATION PLAN	**SCALE**	**1:1250**	**A4**	Drawing No.**-4HC.LP**	Rev:	**Drawn by - E. HACKER** **Date: 21-01-2024**