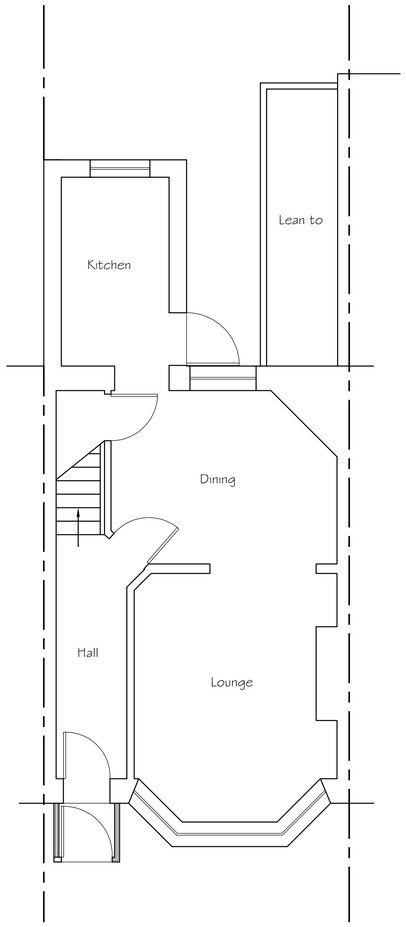


Existing Ground Floor Plan

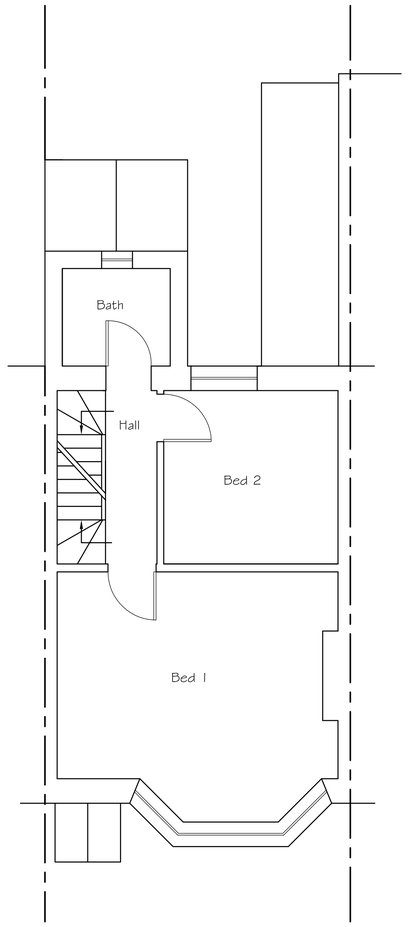


Existing First Floor Plan

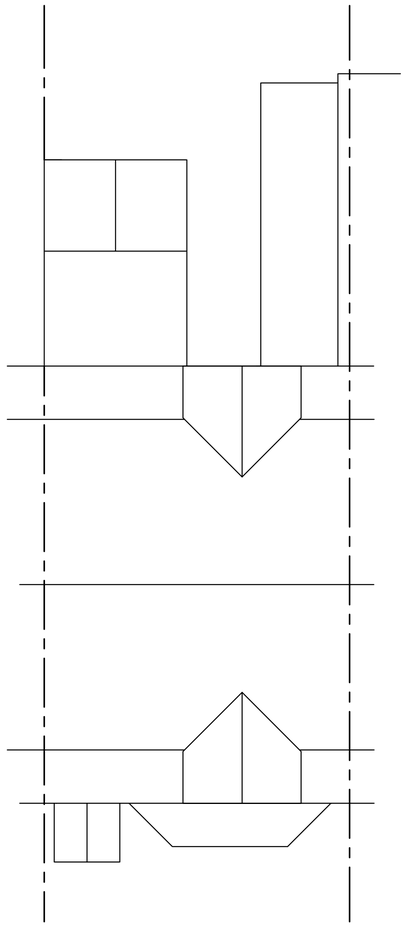

Existing Roof Plan




SCALE 1:50

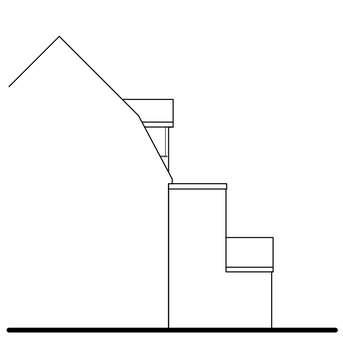

Existing Side (East) Elevation

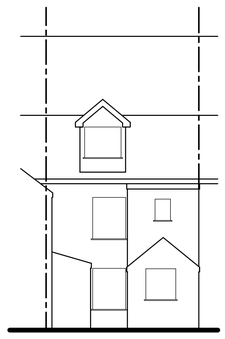

Existing Rear (North) Elevation

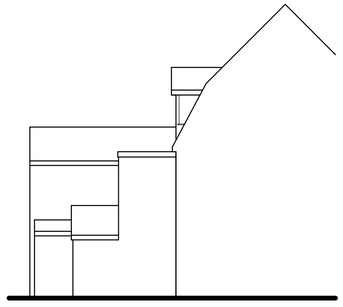

Existing Side (West) Elevation




SCALE 1:100

Tony Rogers
Building Consultants
Address: 40 Dawn Crescent, Upper Beeding
West Sussex, BN44 3WH
Telephone: 01903 815225 Fax: 01903 815225

| Rev. | Date: | Revision Description: |
|---|---|---|
| A | Jan 2024 | East Elevation altered |
| | | |
| | | |
| | | |
| | | |

Client: Mr B Fox

Address: Norris Cottage
East Street, Lancing
West Sussex
BN15 8BB

Project: Proposed ground and first floor rear extensions

Scale: 1:50 1:100
Paper Size A1

Date: Jan 2024

Drawing No: 24/1564/01

Drawn By: AWR

Revision: A