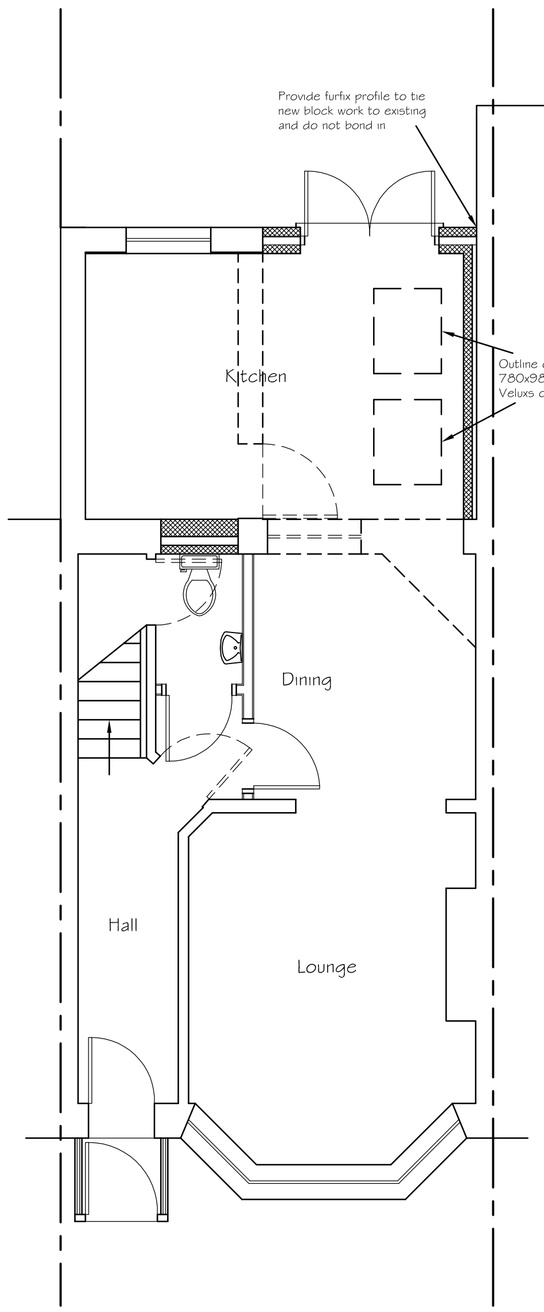


Proposed Ground Floor Plan

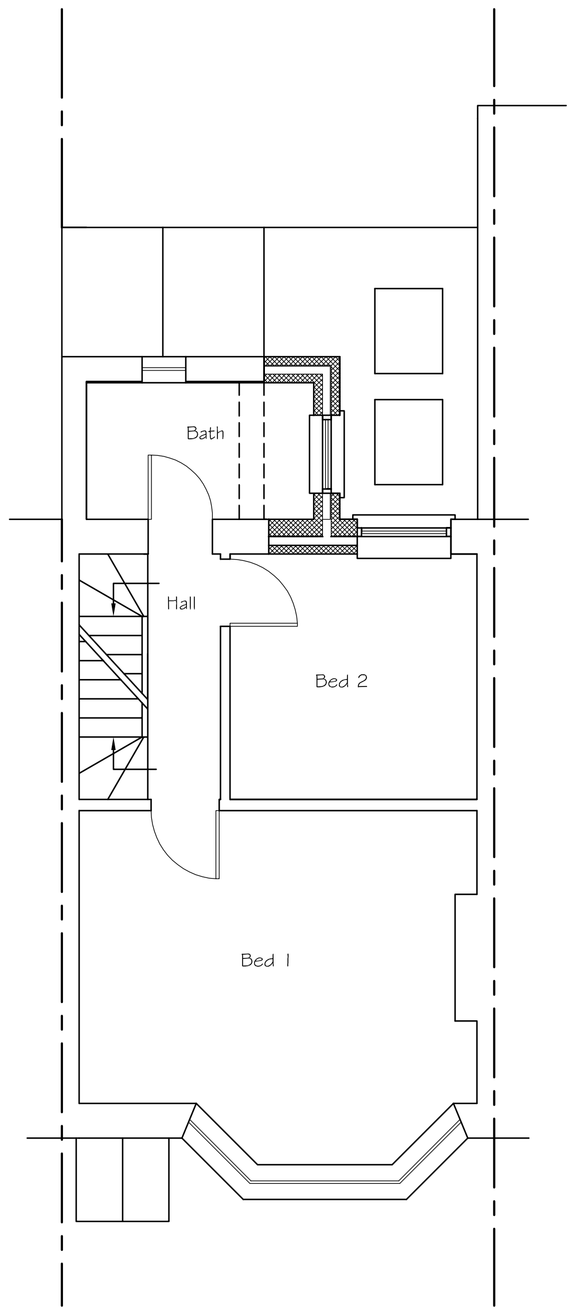


Proposed First Floor Plan

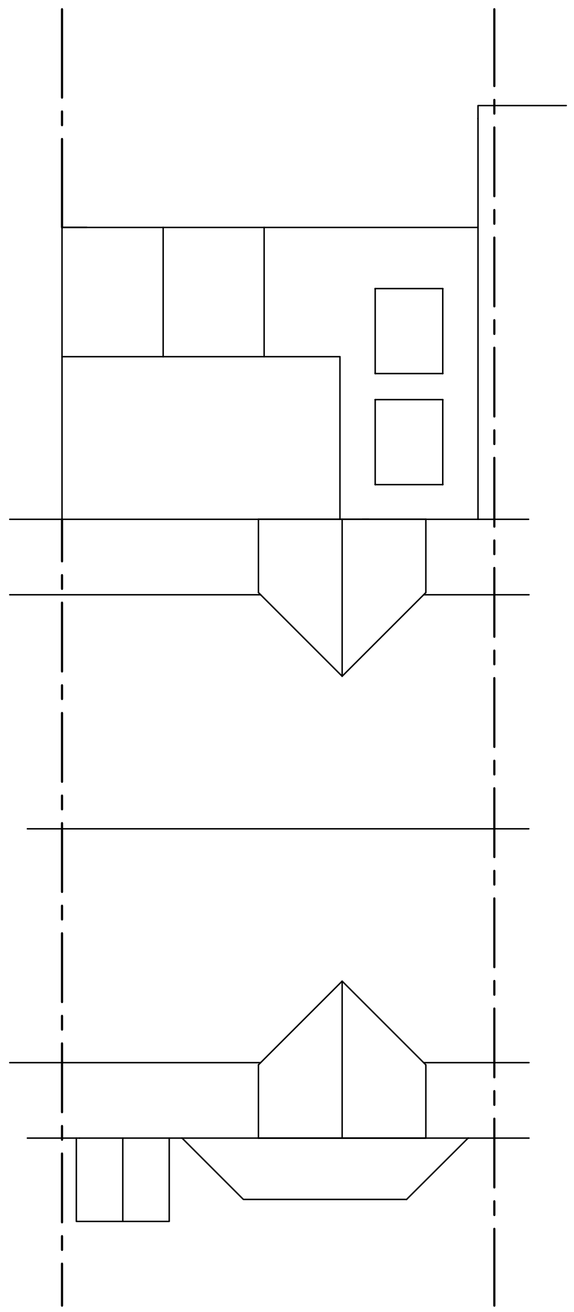

Proposed Roof Plan

0 0.5 1 2 3 4 5 6 7 8 9 10

SCALE 1:50

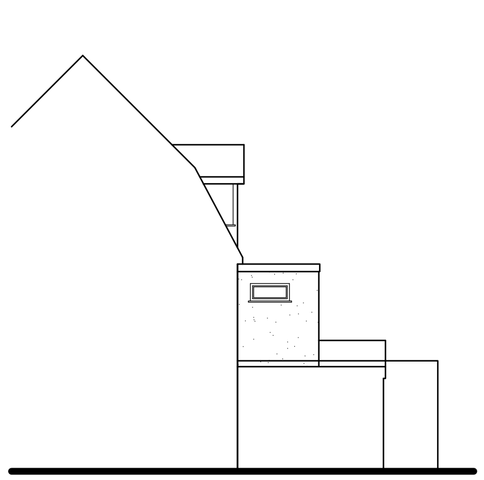

Proposed Side (East) Elevation

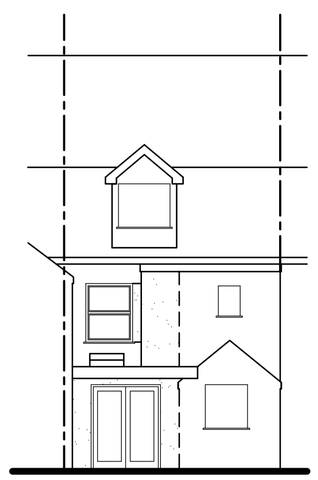

Proposed Rear (North) Elevation

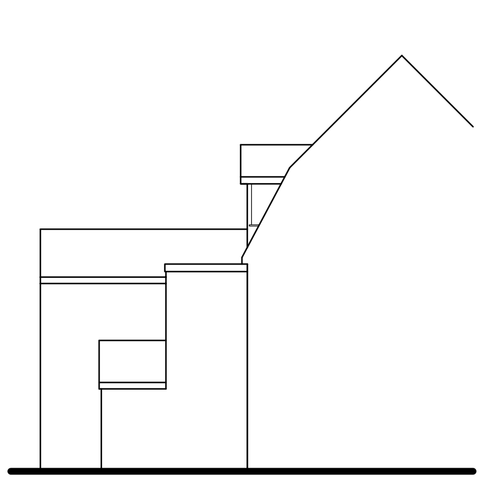

Proposed Side (West) Elevation

0 0.5 1 2 3 4 5 6 7 8 9 10


Tony Rogers
Building Consultants
Address: 40 Dawn Crescent, Upper Beeding
West Sussex, BN44 3WH
Telephone: 01903 815225 Fax: 01903 815225


| Rev. | Date: | Revision Description: |
|---|---|---|
| A | Jan 2024 | East Elevation altered |

Client: Mr B Fox

Address: Norris Cottage
East Street, Lancing
West Sussex
BN15 8BB

Project: Proposed ground and first floor rear extensions

Scale: 1:50 1:100
Paper Size A1

Date: Jan 2024

Drawing No: 24/1564/02

Drawn By: AWR

Revision: A