Do Not Scale. All dimensions and conditions are to be checked on site prior to preparing drawings or commencing any work. All goods, materials and workmanship to conform with current building regulations, BSS and COP's.
© This drawing is the property of Lewis McMillan Architects and protected by the Copyright, Designs and Patents Act. 1988

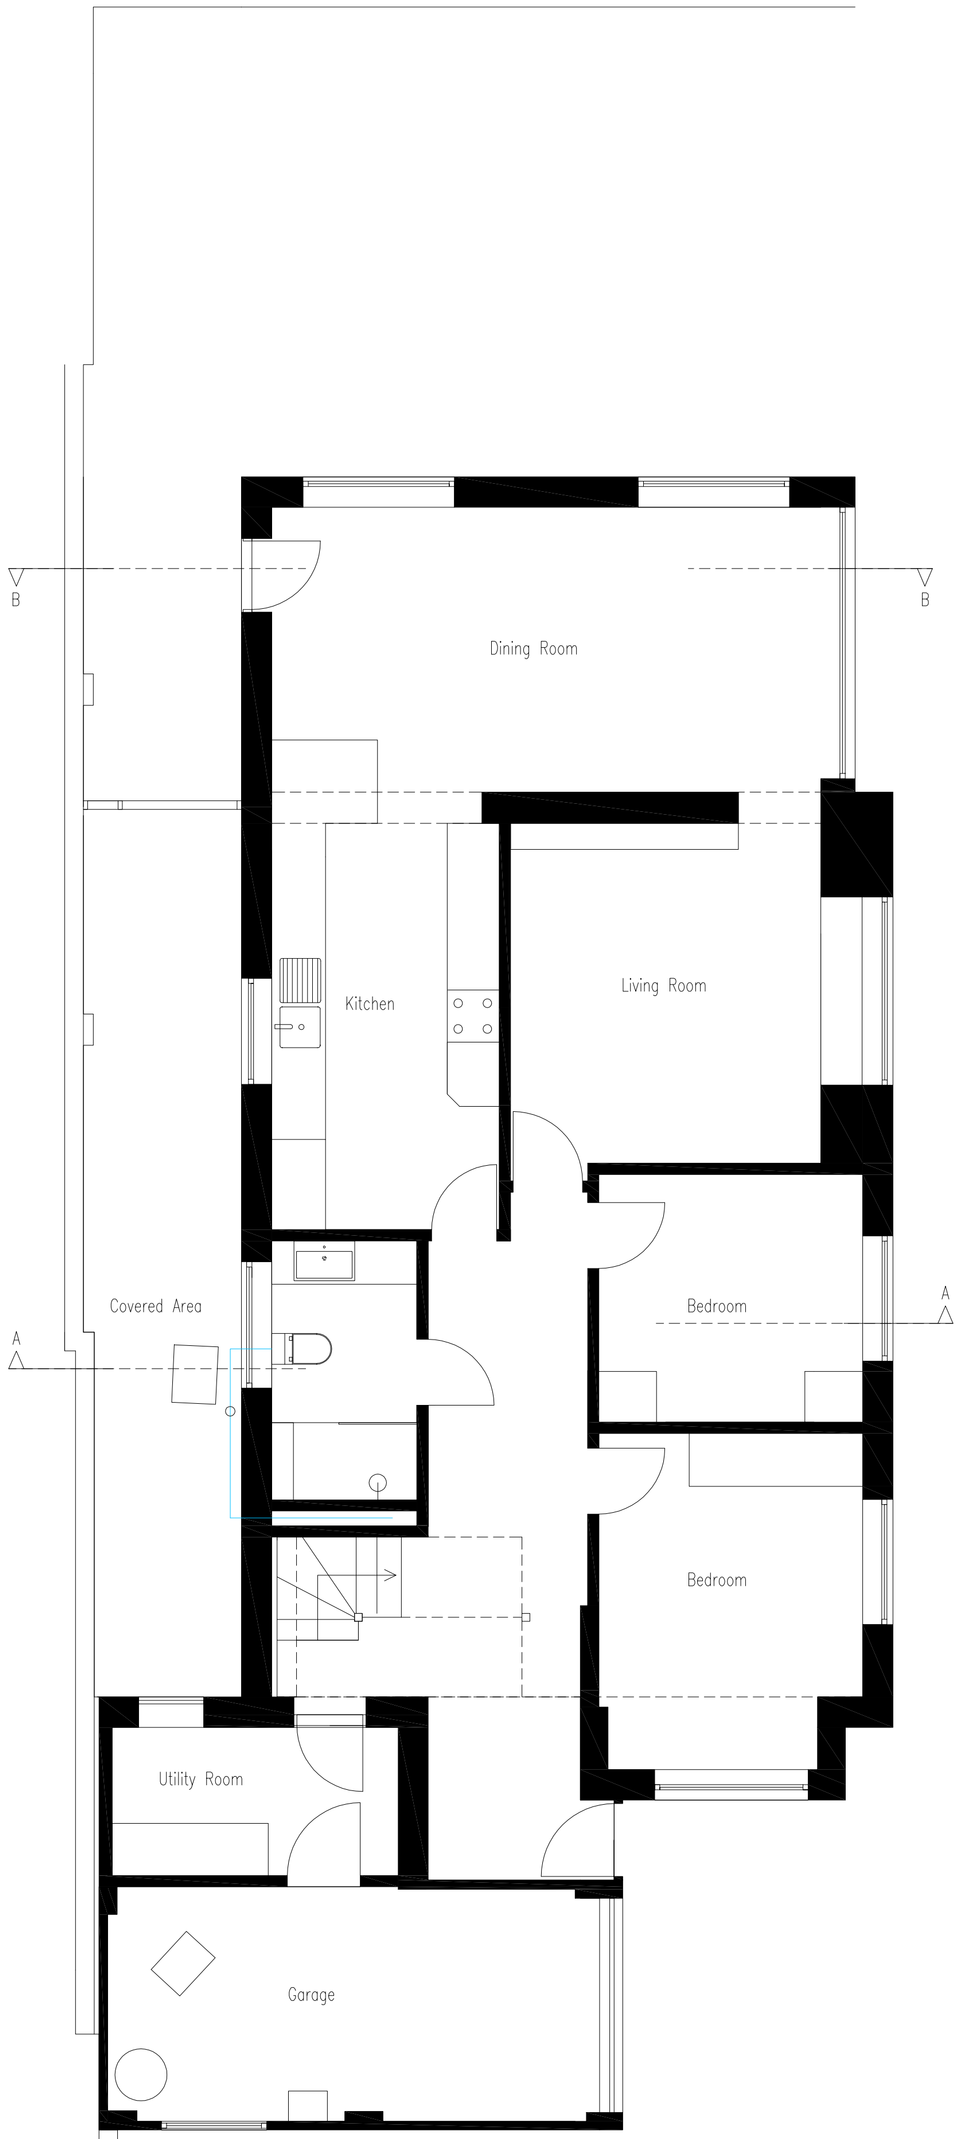

Existing Ground Floor Plan 1:50

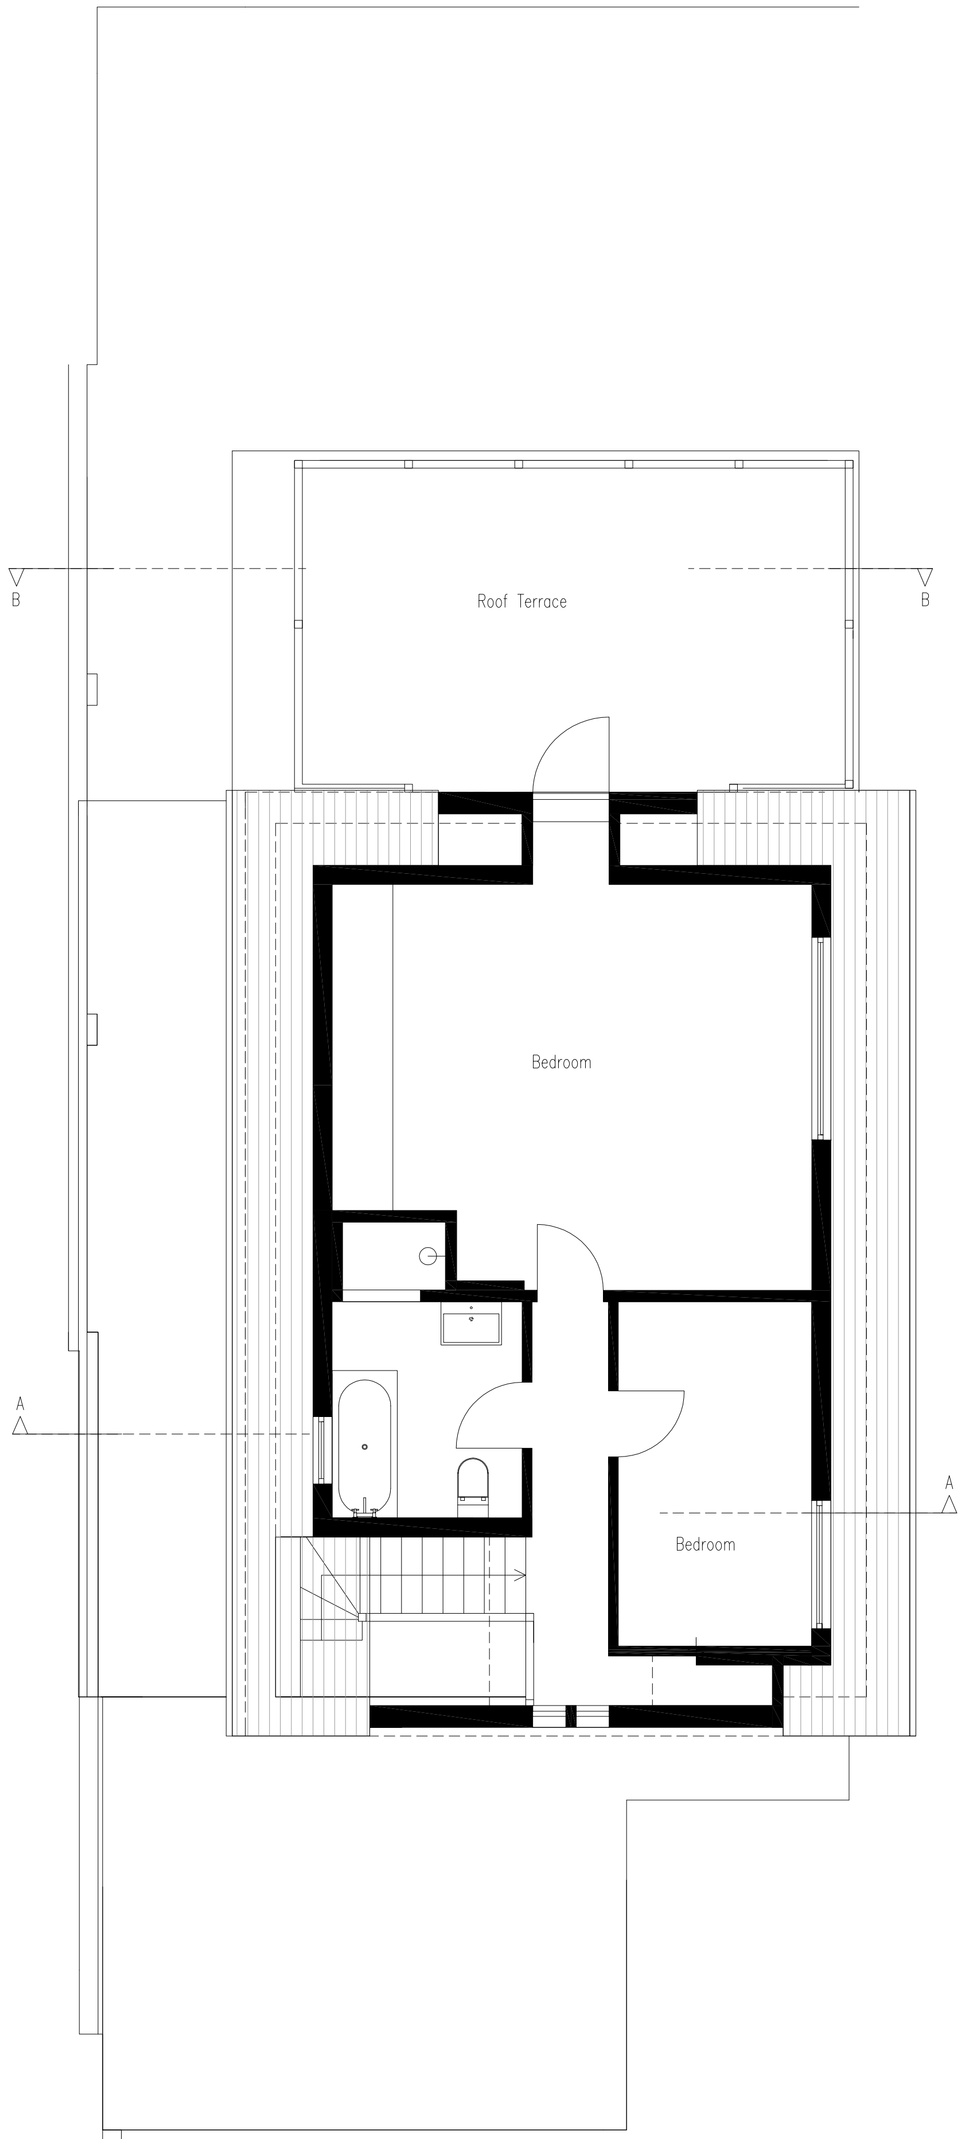

Existing First Floor Plan 1:50

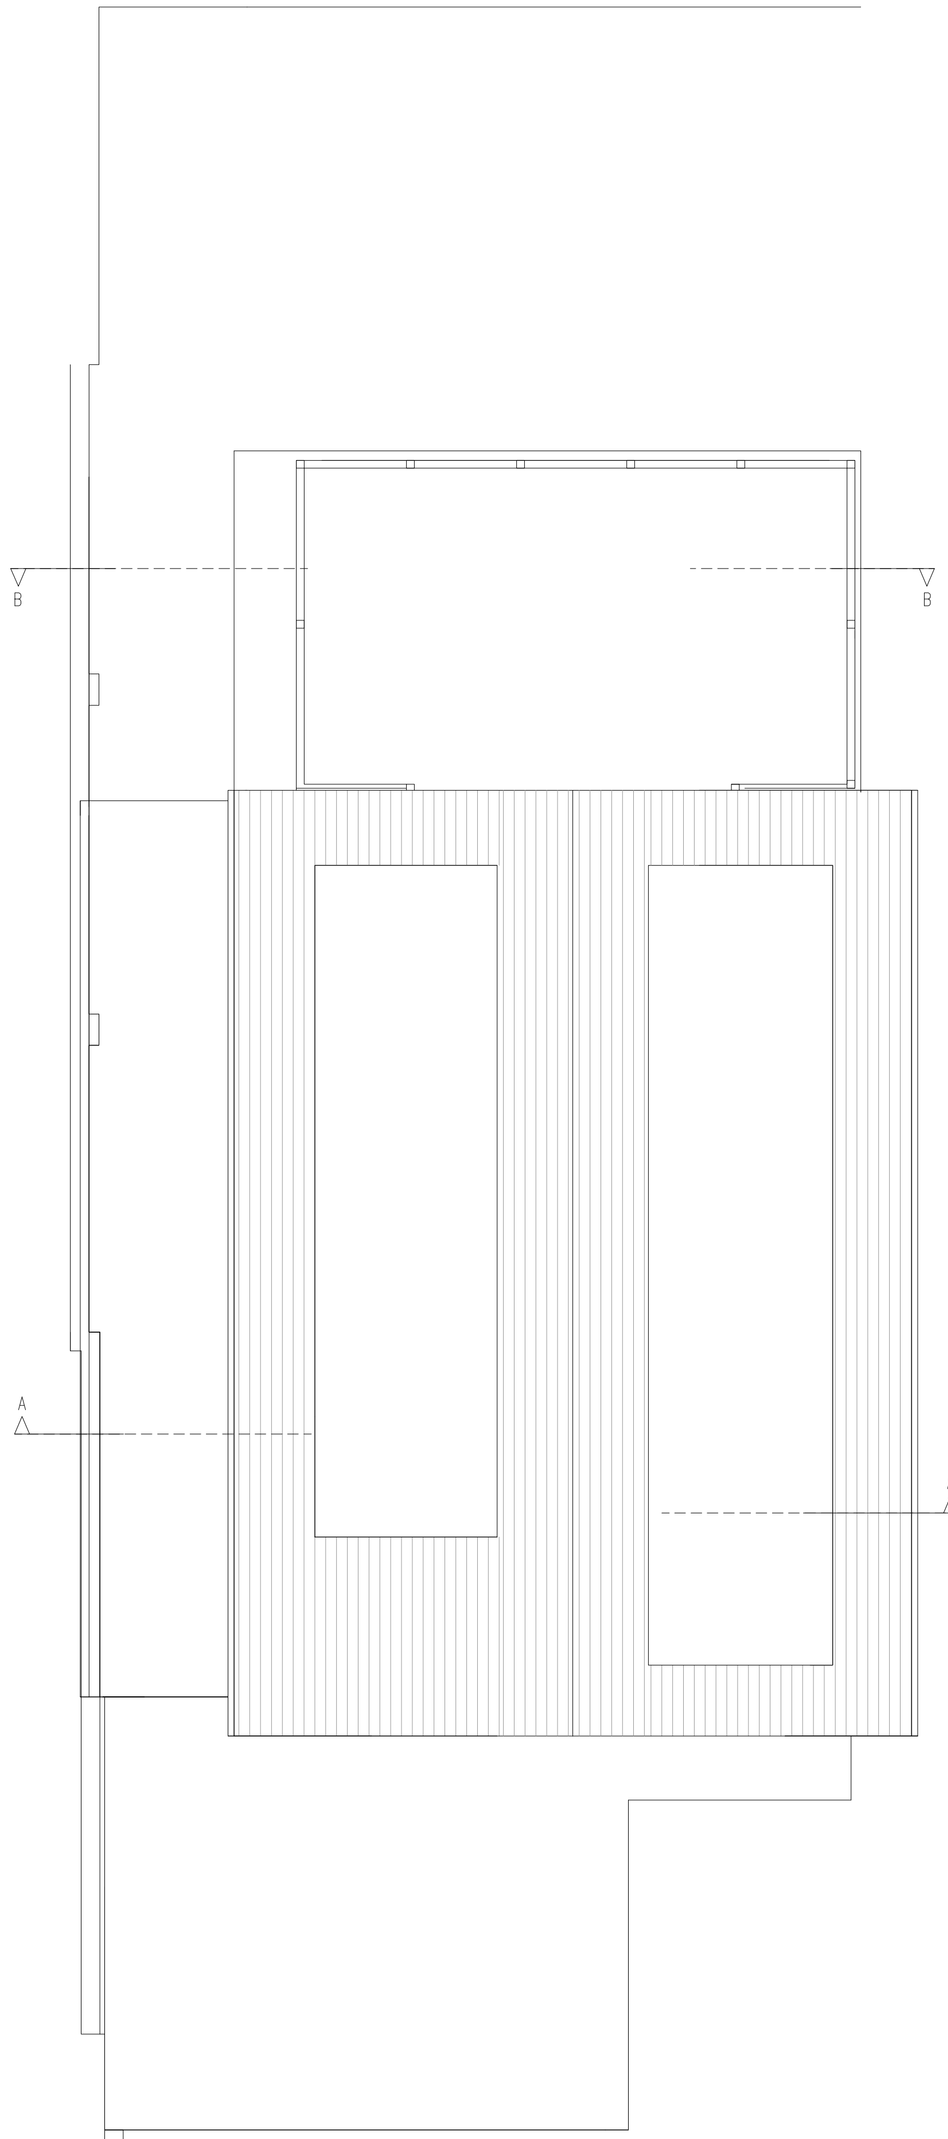

Existing Roof Plan 1:50

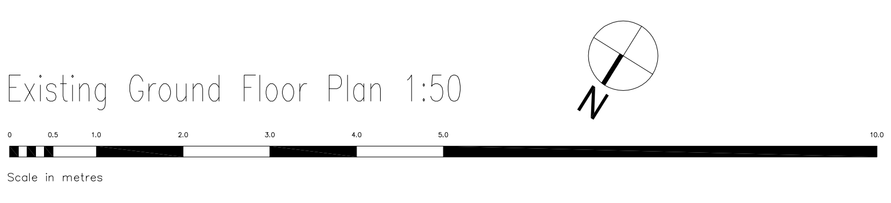

date	revision	notes

Lewis McMillan Architects

W: www.lewismcmillanarchitects.co.uk
T: 01273 327424
E: info@lm-arch.co.uk

project:	Side Extension, Internal Alterations
location:	Olcote Kings Crescent Shoreham by Sea BN43 5LE
client:	Anusha & Michael
drawing:	Existing Plans

scale:	1:50	page:	A1
drawn:	CL	checked:	CL

date:	drawing:	rev:
02/09/2025	25-116-01	B